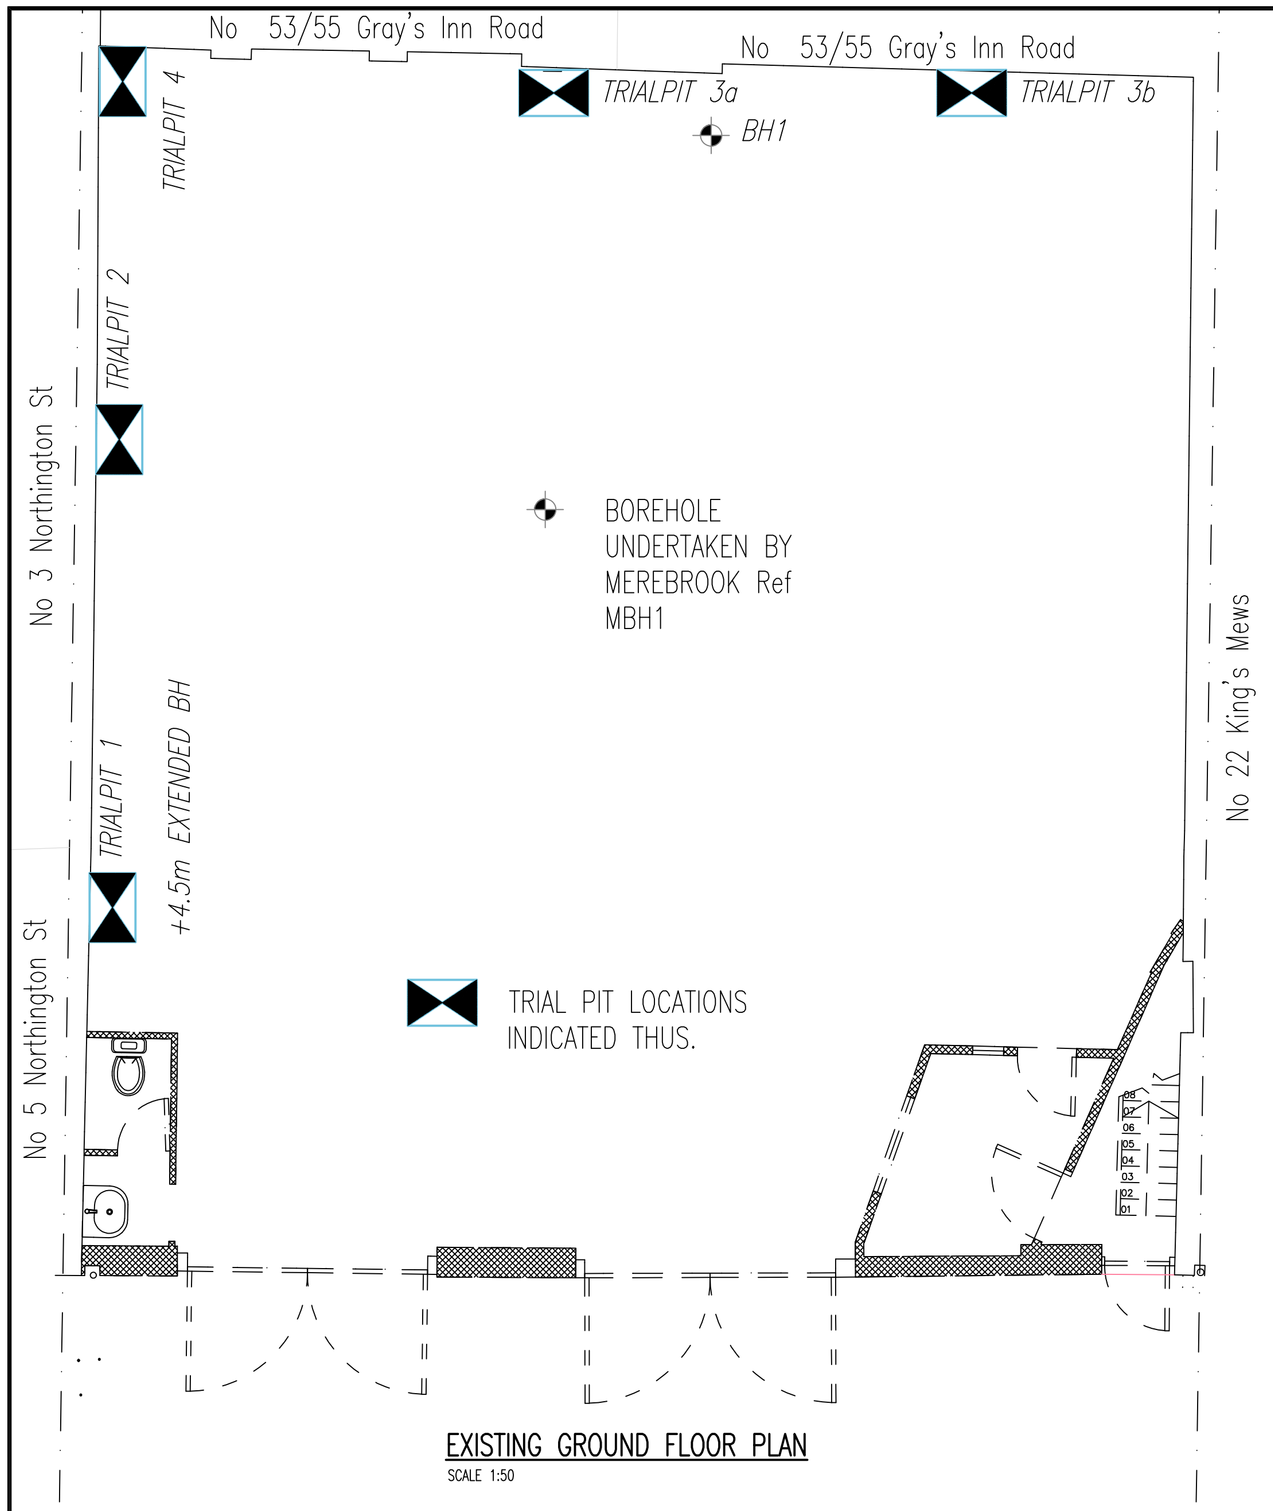

EXISTING GROUND FLOOR PLAN

SCALE 1:50

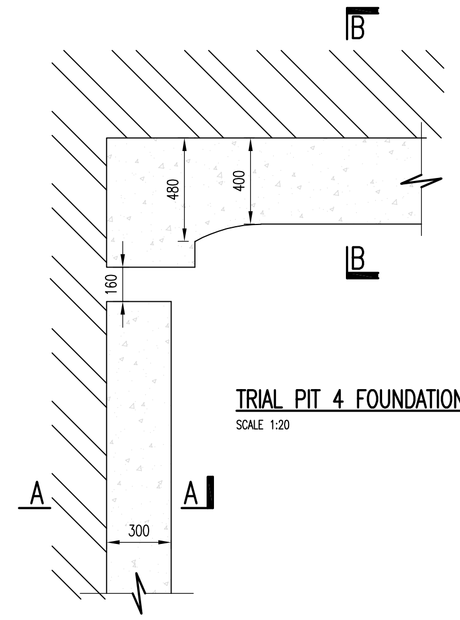

TRIAL PIT 4 FOUNDATION ON PLAN

SCALE 1:20

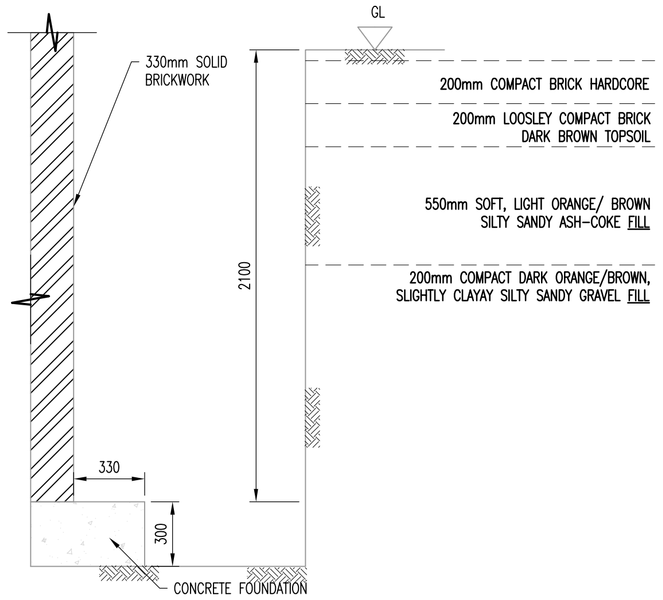

TRIAL PIT 4 SECTION A–A

SCALE 1:20

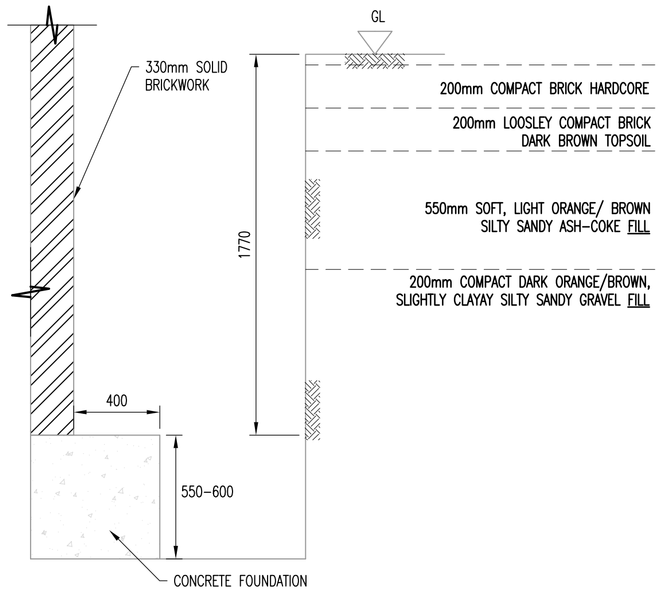

TRIAL PIT 4 SECTION B–B

SCALE 1:20

GENERAL NOTES:

1. DO NOT SCALE THIS DRAWING OR MODEL. ALL DIMENSIONS ARE IN MILLIMETRES UNLESS NOTED OTHERWISE. ANY DISCREPANCIES ARE TO BE RECORDED AND REPORTED TO THE ENGINEERS IMMEDIATELY.

2. THIS DRAWING IS TO BE READ IN CONJUNCTION WITH ALL OTHER ENGINEERS AND ARCHITECTS DRAWINGS AND THE SPECIFICATION.

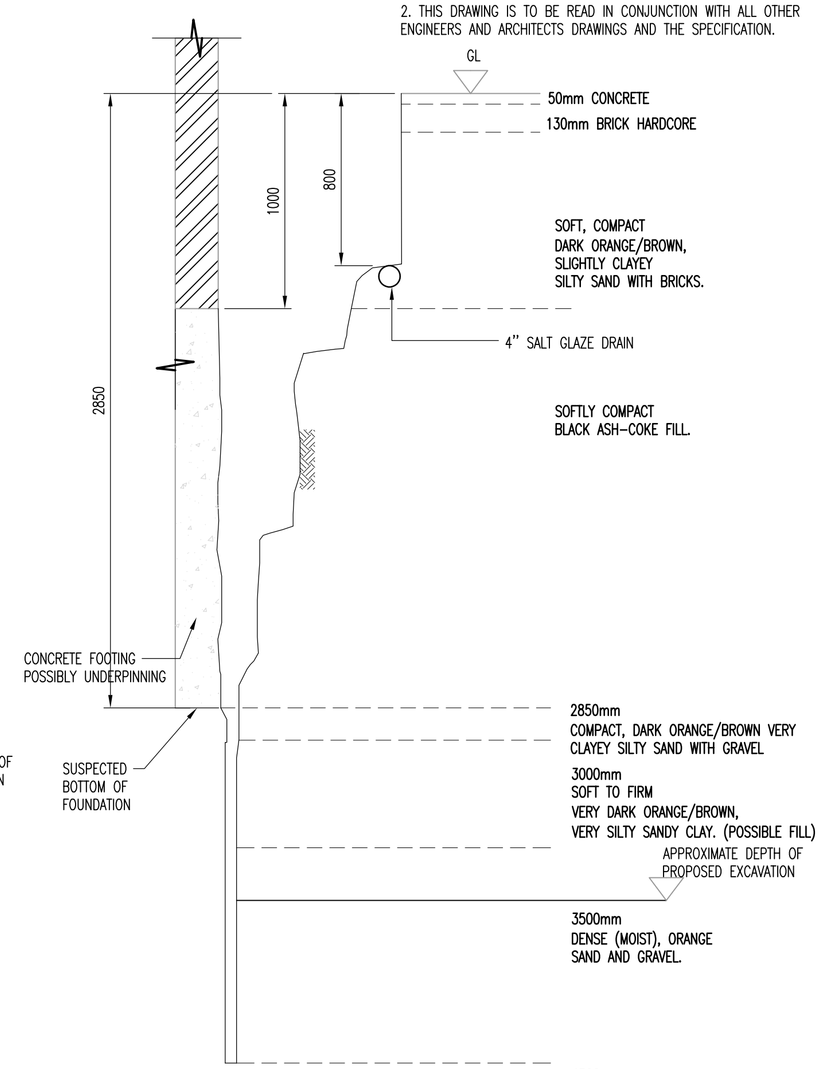

TRIAL PIT 1

SCALE 1:20

TENDER

BOREHOLE BH1

SCALE 1:20

APPROXIMATE DEPTH OF PROPOSED EXCAVATION

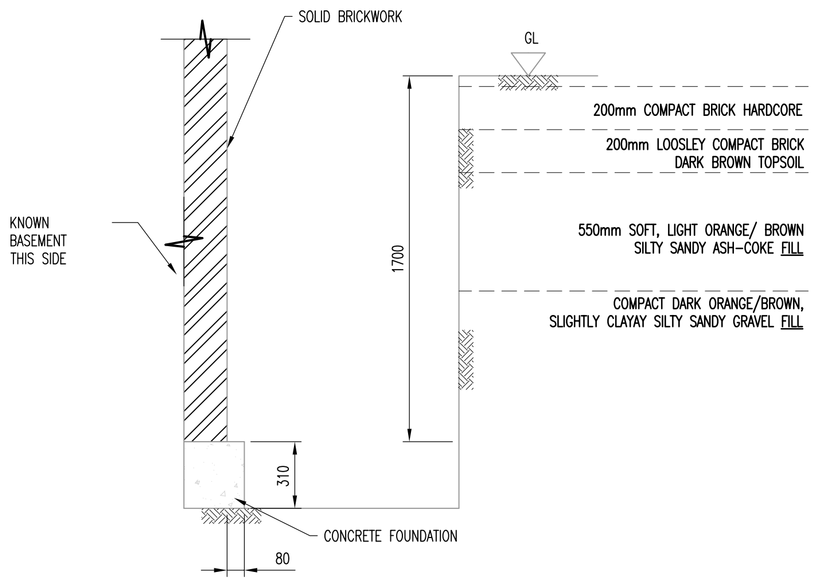

TRIAL PIT 2

SCALE 1:20

APPROXIMATE DEPTH OF PROPOSED EXCAVATION

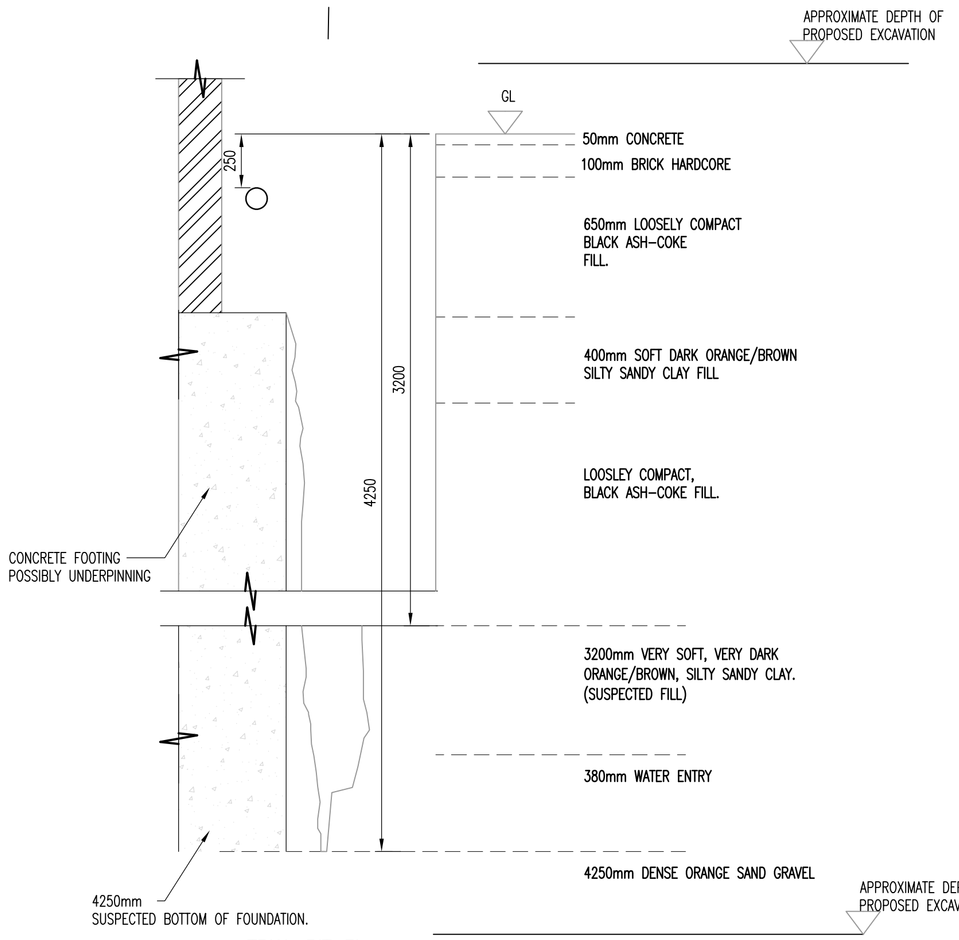

TRIAL PIT 3b

SCALE 1:20

APPROXIMATE DEPTH OF PROPOSED EXCAVATION

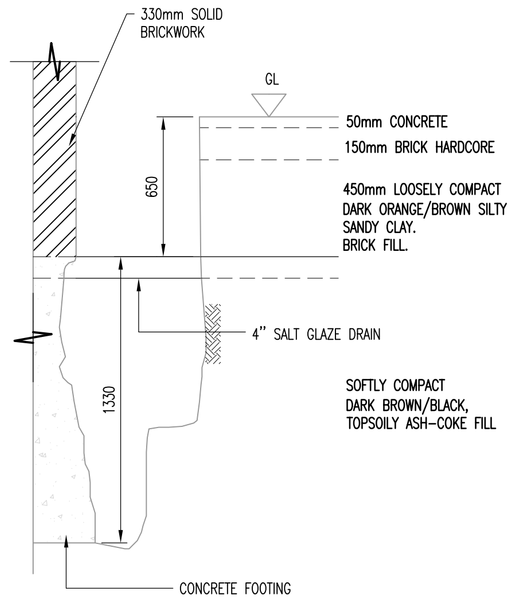

TRIAL PIT 3a

SCALE 1:20

APPROXIMATE DEPTH OF PROPOSED EXCAVATION

Rev	Amendments	Drawn	Approved	Date
T3	TENDER ISSUE	INF	KP	21.10.2016
T1	TENDER ISSUE	INF	KP	18.10.2016

jms CIVIL & STRUCTURAL CONSULTING ENGINEERS
LONDON • MIDLANDS • EAST ANGLIA • MANCHESTER • GREECE

- JMS (London) Ltd : 150 Minories, City of London EC3N 1LS Tel: 0207 347 5239
- JMS (East Anglia) Ltd : Unit 10 Brightwell Barns, Waldringfield Road, Suffolk IP10 0BJ Tel: 01473 487250
- JMS (Midlands) Ltd : Victoria Court, Tennant Street, Nuneaton, Warwickshire CV11 4EZ . Tel: 02476 350505
- JMS (Manchester) Ltd : 204 Bolton Road, Worsley, Manchester M28 3BN Tel: 0161 790 4404 (City) Tel: 0161 883 2909
- JMS (Greece) Ltd : 27 Arapitsas Street, Sykies, Thessaloniki 56626 Greece Tel: 0030 2310 960636

Project
20–21 KING'S MEWS
LONDON, WC1N

Drawing Title
TRIAL PIT AND BOREHOLE LOCATION

Client
CAPITAL & PROVINCIAL (WORTHING) Ltd

Drawn by KP	Designed by JM
Approved by JMS	Checked by JMS
Scale AS SHOWN	Date APRIL 2016
Drawing No. L15/284/12–507	Rev. T3