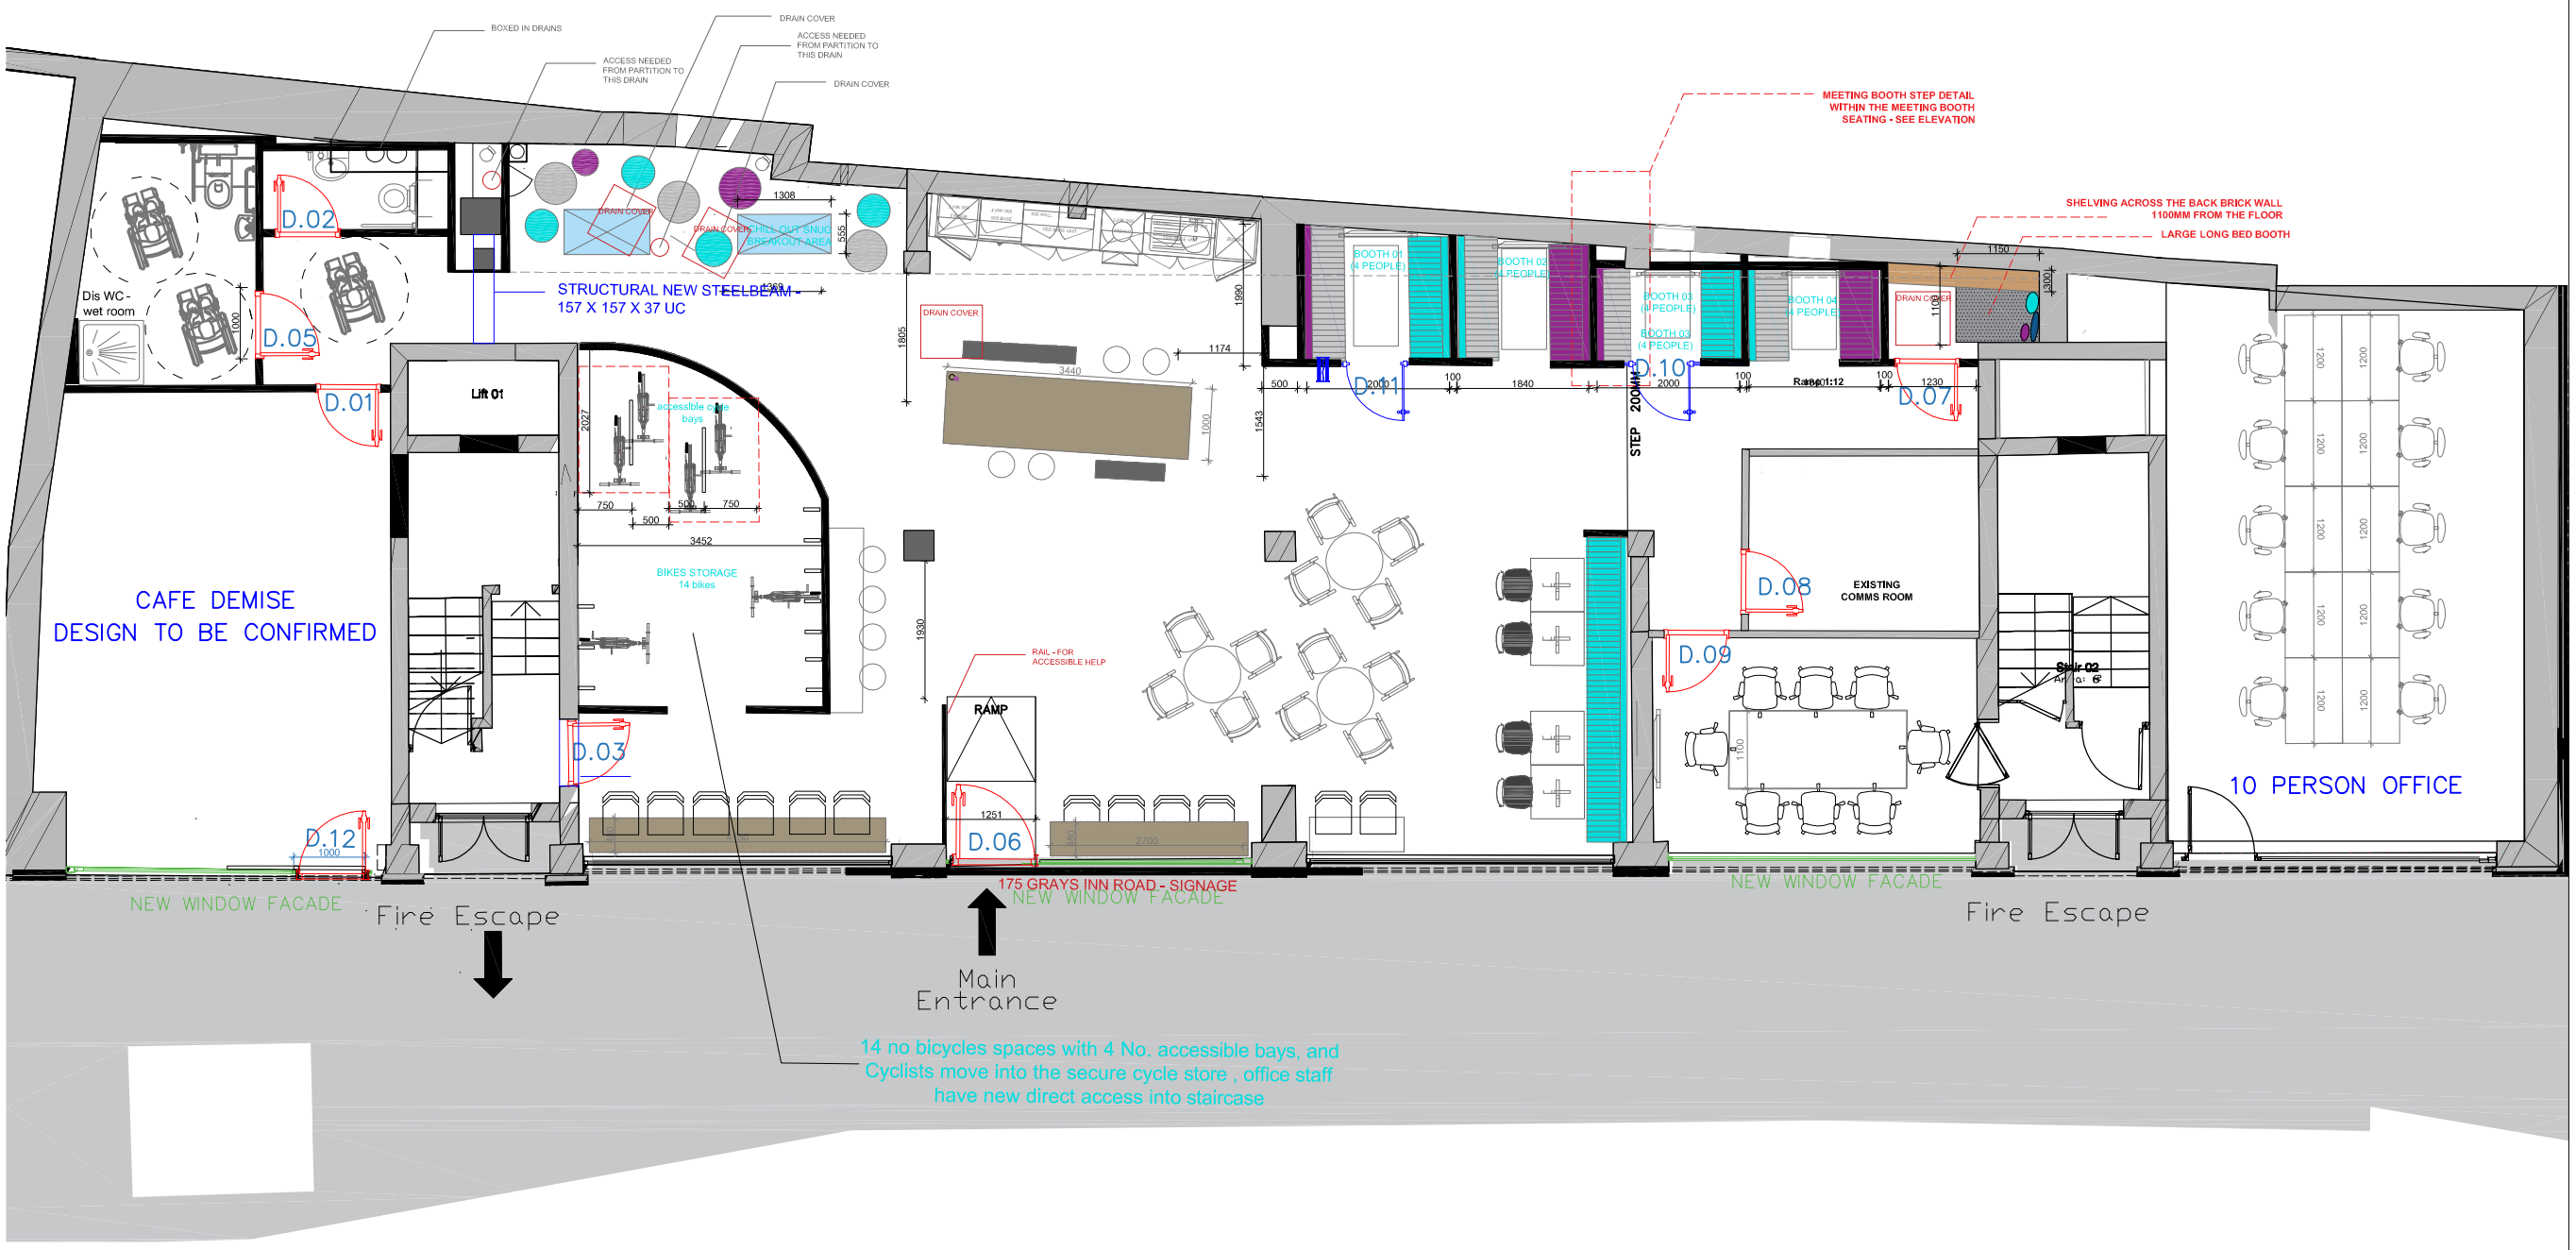

1/2H FIRE - HALF HOUR FIRE RATED PARTITION
1H FIRE - ONE HOUR FIRE RATED PARTITION
- EXISTING CORE WALL masonary wall
- EXISTING PARTITION
- 100mm FULL HEIGHTNEW STUD PARTITION
- 100mm NEW STUD PARTITION fit to soffit ceiling
- 100mm NEW STUD PARTITION (1250mm high) fixed with standard capping
Z Z - HALF GLAZED PARTITION fit to u/s of susp.ceiling
- DOUBLE GLAZED PARTITION fit to u/s of susp.ceiling
Z - SINGLE GLAZED PARTITION fit to u/s of susp.ceiling
- SILICON JOINTED GLAZING fit to u/s of susp.ceiling
D01 - DOOR NUMBER
SC - SELF CLOSER ON DOOR
VP - VISION PANEL IN DOOR
- EXISTING SOLID CORE
- NEW SOLID DOOR - PAINT GRADE
- NEW GLASS DOOR
- NEW GLASS DOOR WITH FRAME
FD20S - 20 MIN SMOKE DOOR
FD30S - HALF HOUR FIRE RATED DOOR WITH SMOKE SEAL
FD60S - ONE HOUR FIRE RATED DOOR WITH SMOKE SEAL

ThirdWay

©Copyright

Copyright of this drawing belongs to & is vested in **THIRDWAY INTERIORS** and may not be reproduced or without written consent by **THIRDWAY INTERIORS.** Any persons, firm or company unlawfully reproducing or distributing this drawing or in any way infringing the copyright therein will be prosecuted.

This document is the property of **THIRDWAY INTERIORS.** Copyright is reserved by them, and the drawing is issued on the condition that it is not copied, reproduced or retained by, nor disclosed to any unauthorised person, either wholly or in part, without the consent in writing from **THIRDWAY INTERIORS.**

Note

ALL DIMENSIONS MUST BE CHECKED ON SITE.
DO NOT SCALE FROM THIS DRAWING.
THIS DRAWING IS FOR DISCUSSION PURPOSES ONLY AND IS SUBJECT TO FIRE OFFICER AND BUILDING REGULATION APPROVALS BEING OBTAINED.

Drawing Approval

Client Signature	
Printed Name	
ThirdWay Interiors Signature	
Date	
Specification Ref	

Status

- [ ] Preliminary/Info.
- [x] Contract
- [ ] Construction
- [ ] Approval/Comment
- [ ] As-Built
- [ ] Building Control

Revision Detail

Rev	Detail	By	Date
K	SHOWER WITHIN DDA MOVED	DR/RS	25.11.2016

CONSTRUCTION DRAWING

Client
MOORGARTH GROUP

Project Title
GROUND FLOOR
175-185 GRAYS INN ROAD
GRENVILLE HOUSE
LONDON
WC1X 8UE

Drawing Title
GROUND FLOOR
PLANNING
GENERAL ARRANGEMENT

Date: 25.11.16	Drawn By: DLR
Scale: 1.100@A3	Rev: K
Drawing No: TWI-1206-G-GA	

ThirdWay
ThirdWay Interiors Ltd
2nd Floor 3-5 Bleeding Heart Yard
London EC1N 8SJ