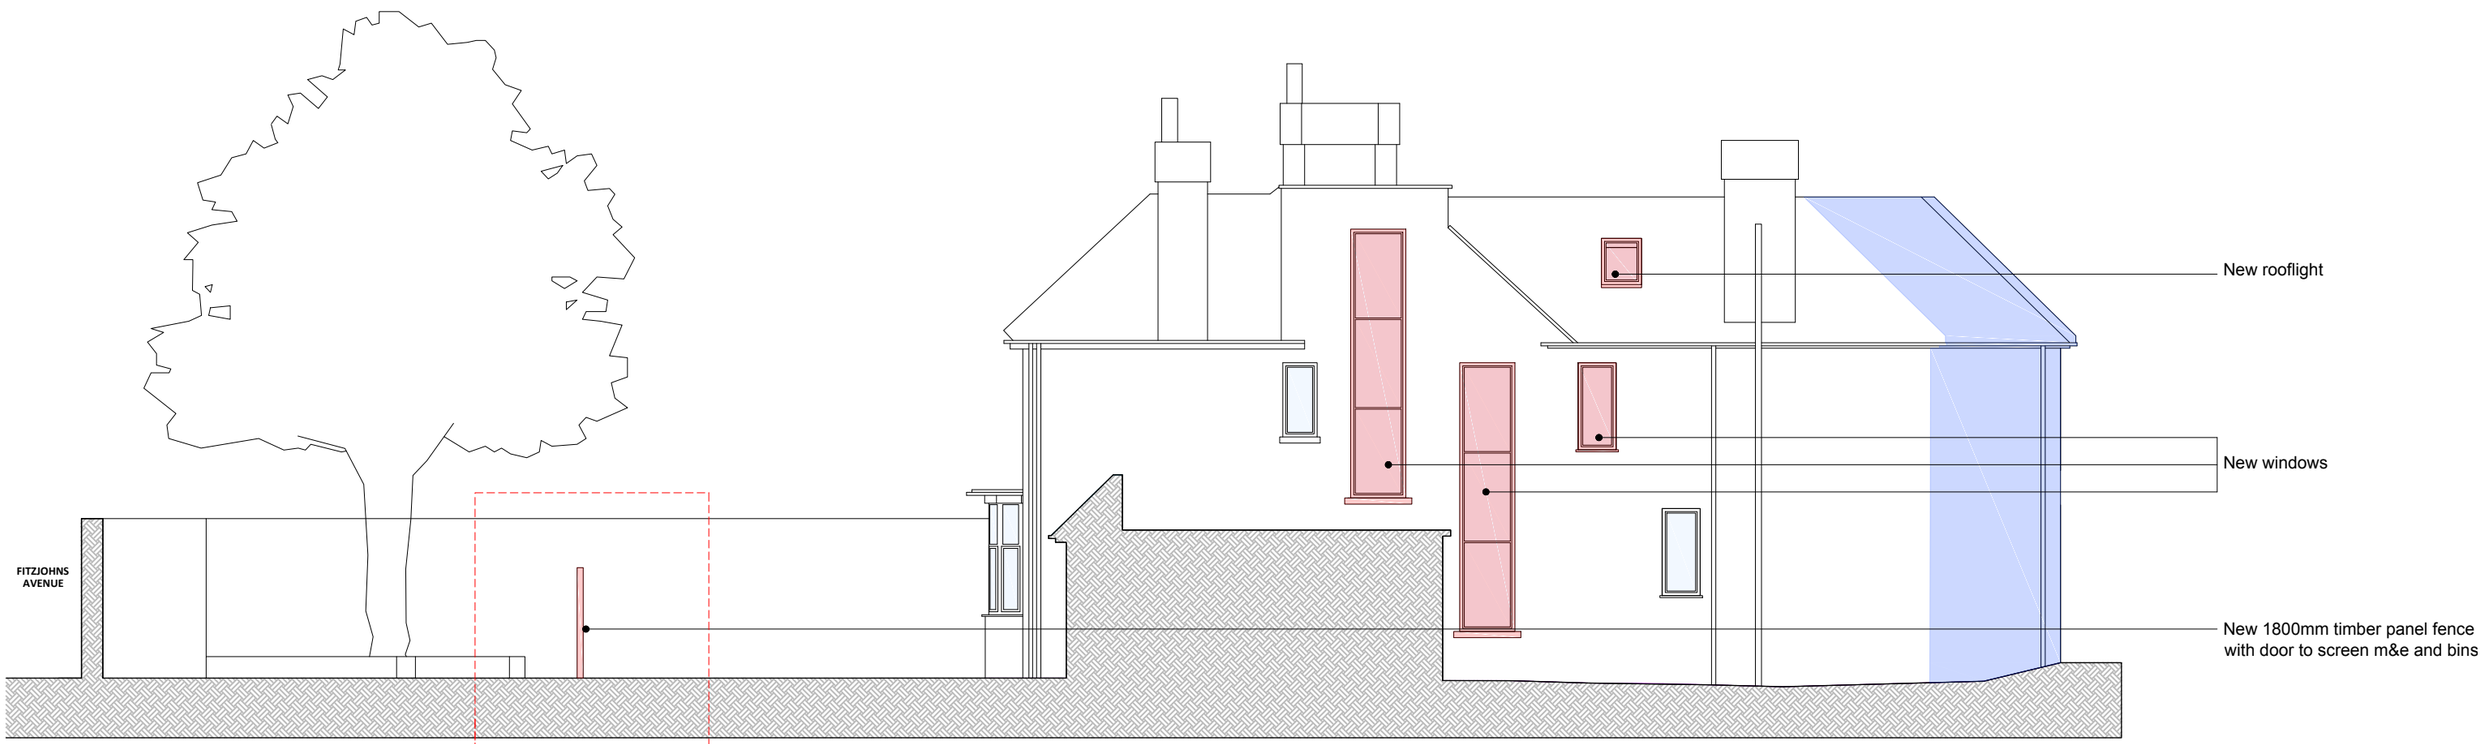


PROPOSED SIDE ELEVATION - C

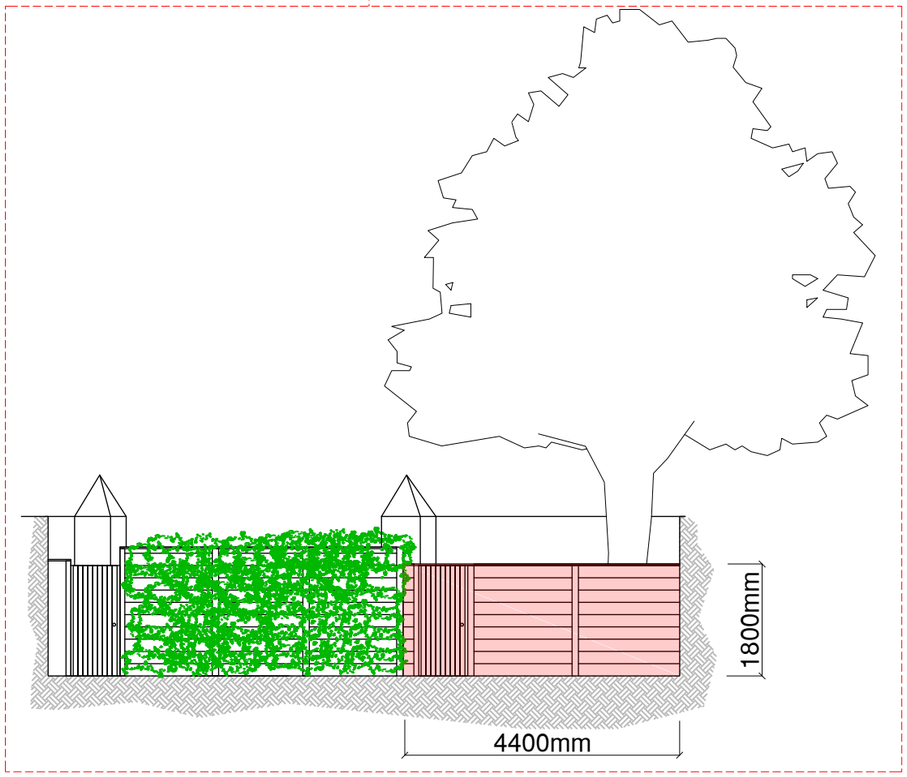


Proposed timber panel fence in front garden
Elevation

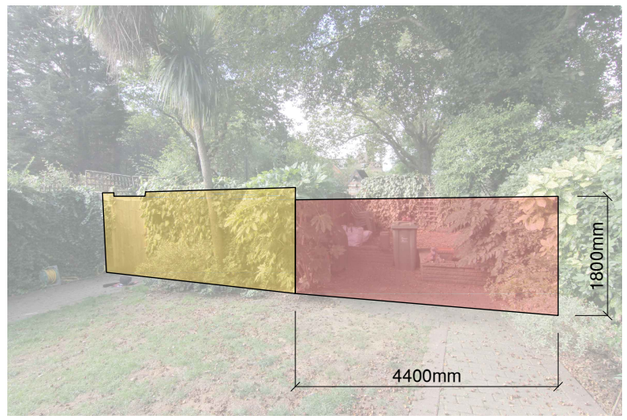


Proposed timber fence in front garden
Photo montage

Existing Timber Panel Fence

Previously Approved Revisions

Proposed Revisions

**FOR PLANNING**

| * | mm/dd/yy | Description | By |
|---|---|---|---|
| | | Description | |

**BB PARTNERSHIP** LTD
CHARTERED ARCHITECTS
Studios 33-34, 10 Hornsey St, London. N7 8EL
Tel 020 7336 8555 - e-mail - architect@bbpartnership.co.uk

| project | date | scale | drawn |
|---|---|---|---|
| 76 Fitzjohn's Avenue<br>London, NW3 5LS | NOV 16 | 1:100 @ A3 | MCF |
| drawing<br>Proposed<br>Side Elevation - C | drwg. no<br>FPY_208 | | rev.<br>D |

© 2016 BB PARTNERSHIP LIMITED ALL RIGHTS RESERVED