ELEVATION EXG.05

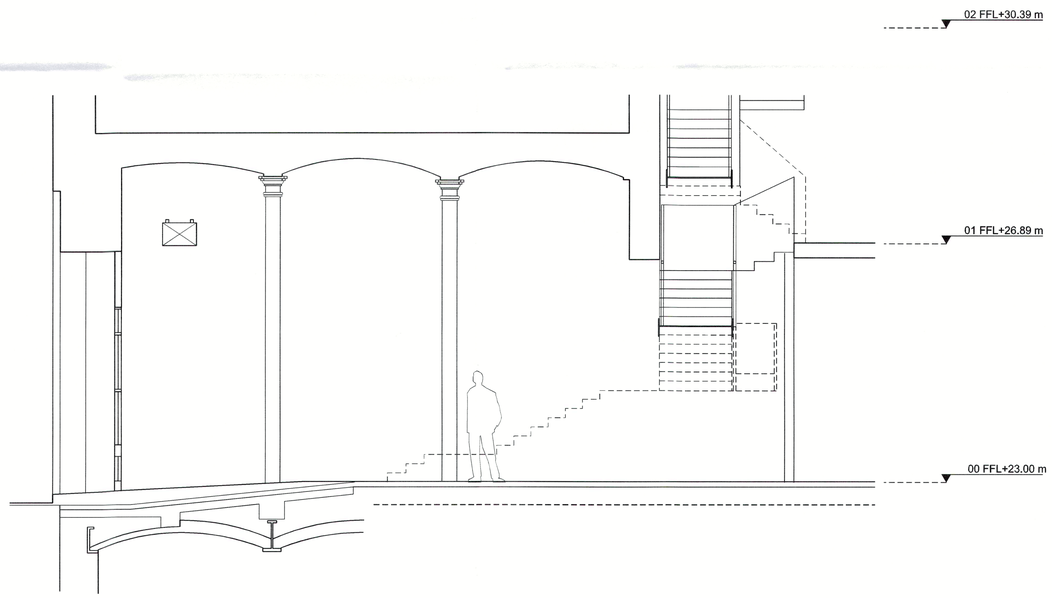

SECTION D-D

DO NOT SCALE

THE CONTRACTOR IS TO CHECK AND VERIFY ALL BUILDING AND SITE DIMENSIONS, LEVELS AND SEWER INVERT LEVELS AT CONNECTION POINTS BEFORE WORK STARTS.

THIS DRAWING IS TO BE READ AND CHECKED IN CONJUNCTION WITH ENGINEERS AND OTHER SPECIALIST DRAWINGS.

THE DRAWING AND THE WORKS DEPICTED ARE THE COPYRIGHT OF HAWORTH TOMPKINS LTD AND MAY NOT BE REPRODUCED EXCEPT BY WRITTEN PERMISSION.

NOTES

TO BE READ IN CONJUNCTION WITH GA PLANS, SECTIONS AND ELEVATIONS.

EXISTING FABRIC

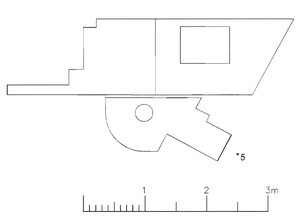

REV	DATE	DESCRIPTION
C	01.02.17	STAGE 3
B	24.11.16	DRAFT STAGE 3
A	07.10.16	COSTING ISSUE
-	30.09.16	INFORMATIOIN

33 Greenwood Place
London NW5 1LB
T + 44 (0)20 7250 3225
W www.haworthtompkins.com

Haworth Tompkins

JOB 1445: DONMAR WAREHOUSE

DRG EXISTING EXTERNAL ELEVATION 5
MAIN ENTRANCE - EARLHAM ST

DRG No 1445-HT-XE-350

REV C

SCALE 1:50@A1

DATE 01.02.17

DRAWN BY

INSPECTED BY

DRAWING STATUS STAGE 3