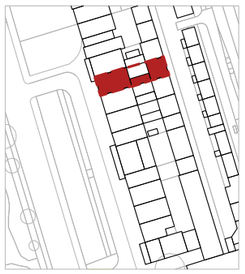

01 Location plan 1:1250
00_00 Existing

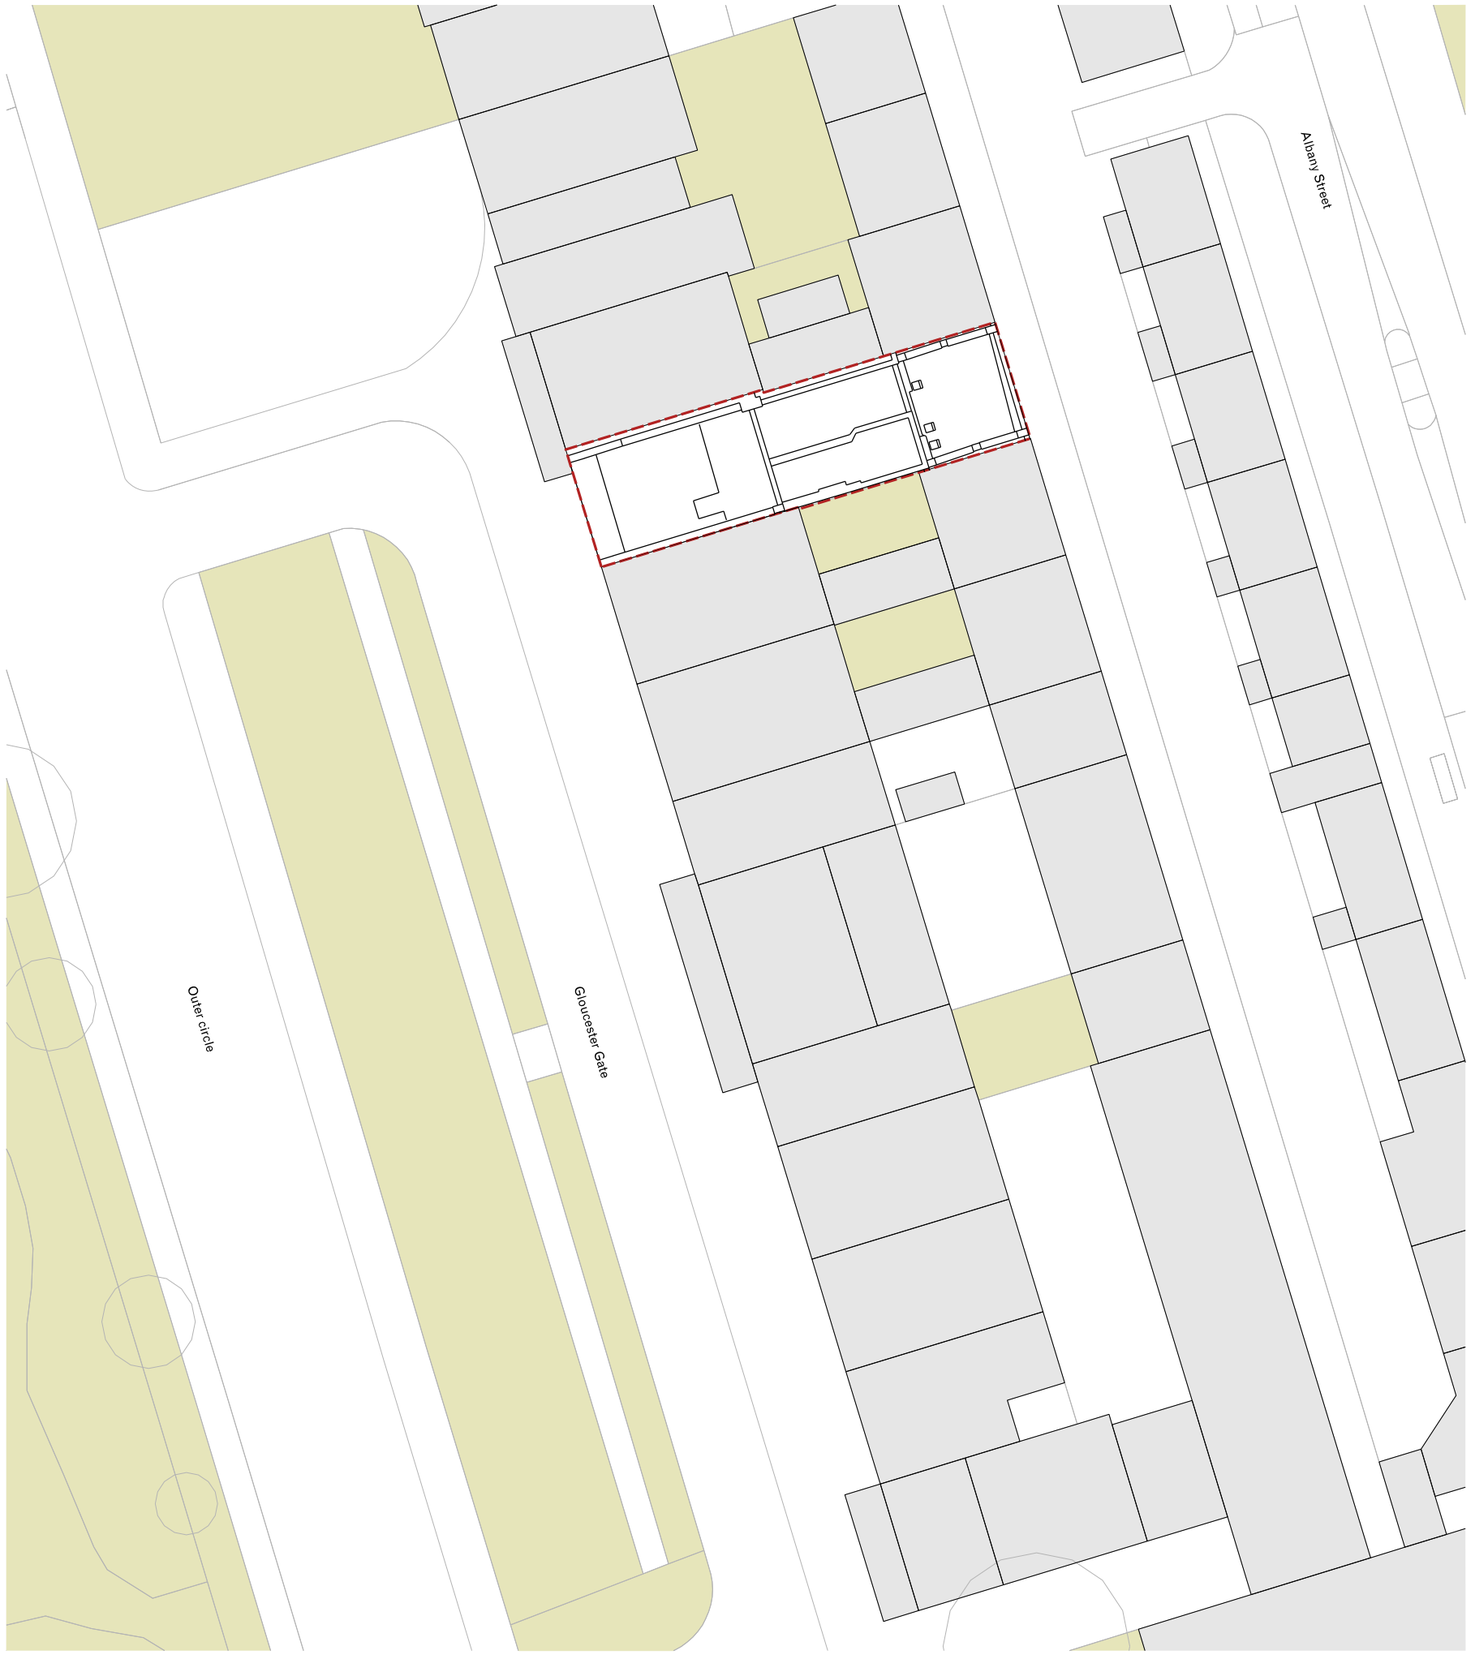

02 Block plan 1:200
00_00 Existing

General notes:

Do not scale from drawings.
Errors to be reported immediately to the Architect.
To be read in conjuntion with all relevant Architects', Services and Structural Engineers' drawings.
All existing site, tree and building information has been compiled from different sources.
All dimensions to be checked on site.

Rev.	Date	Description	Drawn	Check

0 5 10

GC Office

7 Rolland Manslons
142 Old Brompton Road
London SW7 4NP
T +44 207 373 3949
www.gcoffice.co.uk

Project
10 Gloucester Gate

Project number
01

Client
Mr and Mrs Salem

© GC Office Ltd.

Drawing name
Location and block plan

Drawing number
00_00

Date		Issue
Scale / Format	1:200 1:1250 / A1	00
Drawn / Checked		
Approved	GFA	
CAD Reference	01_00_00	