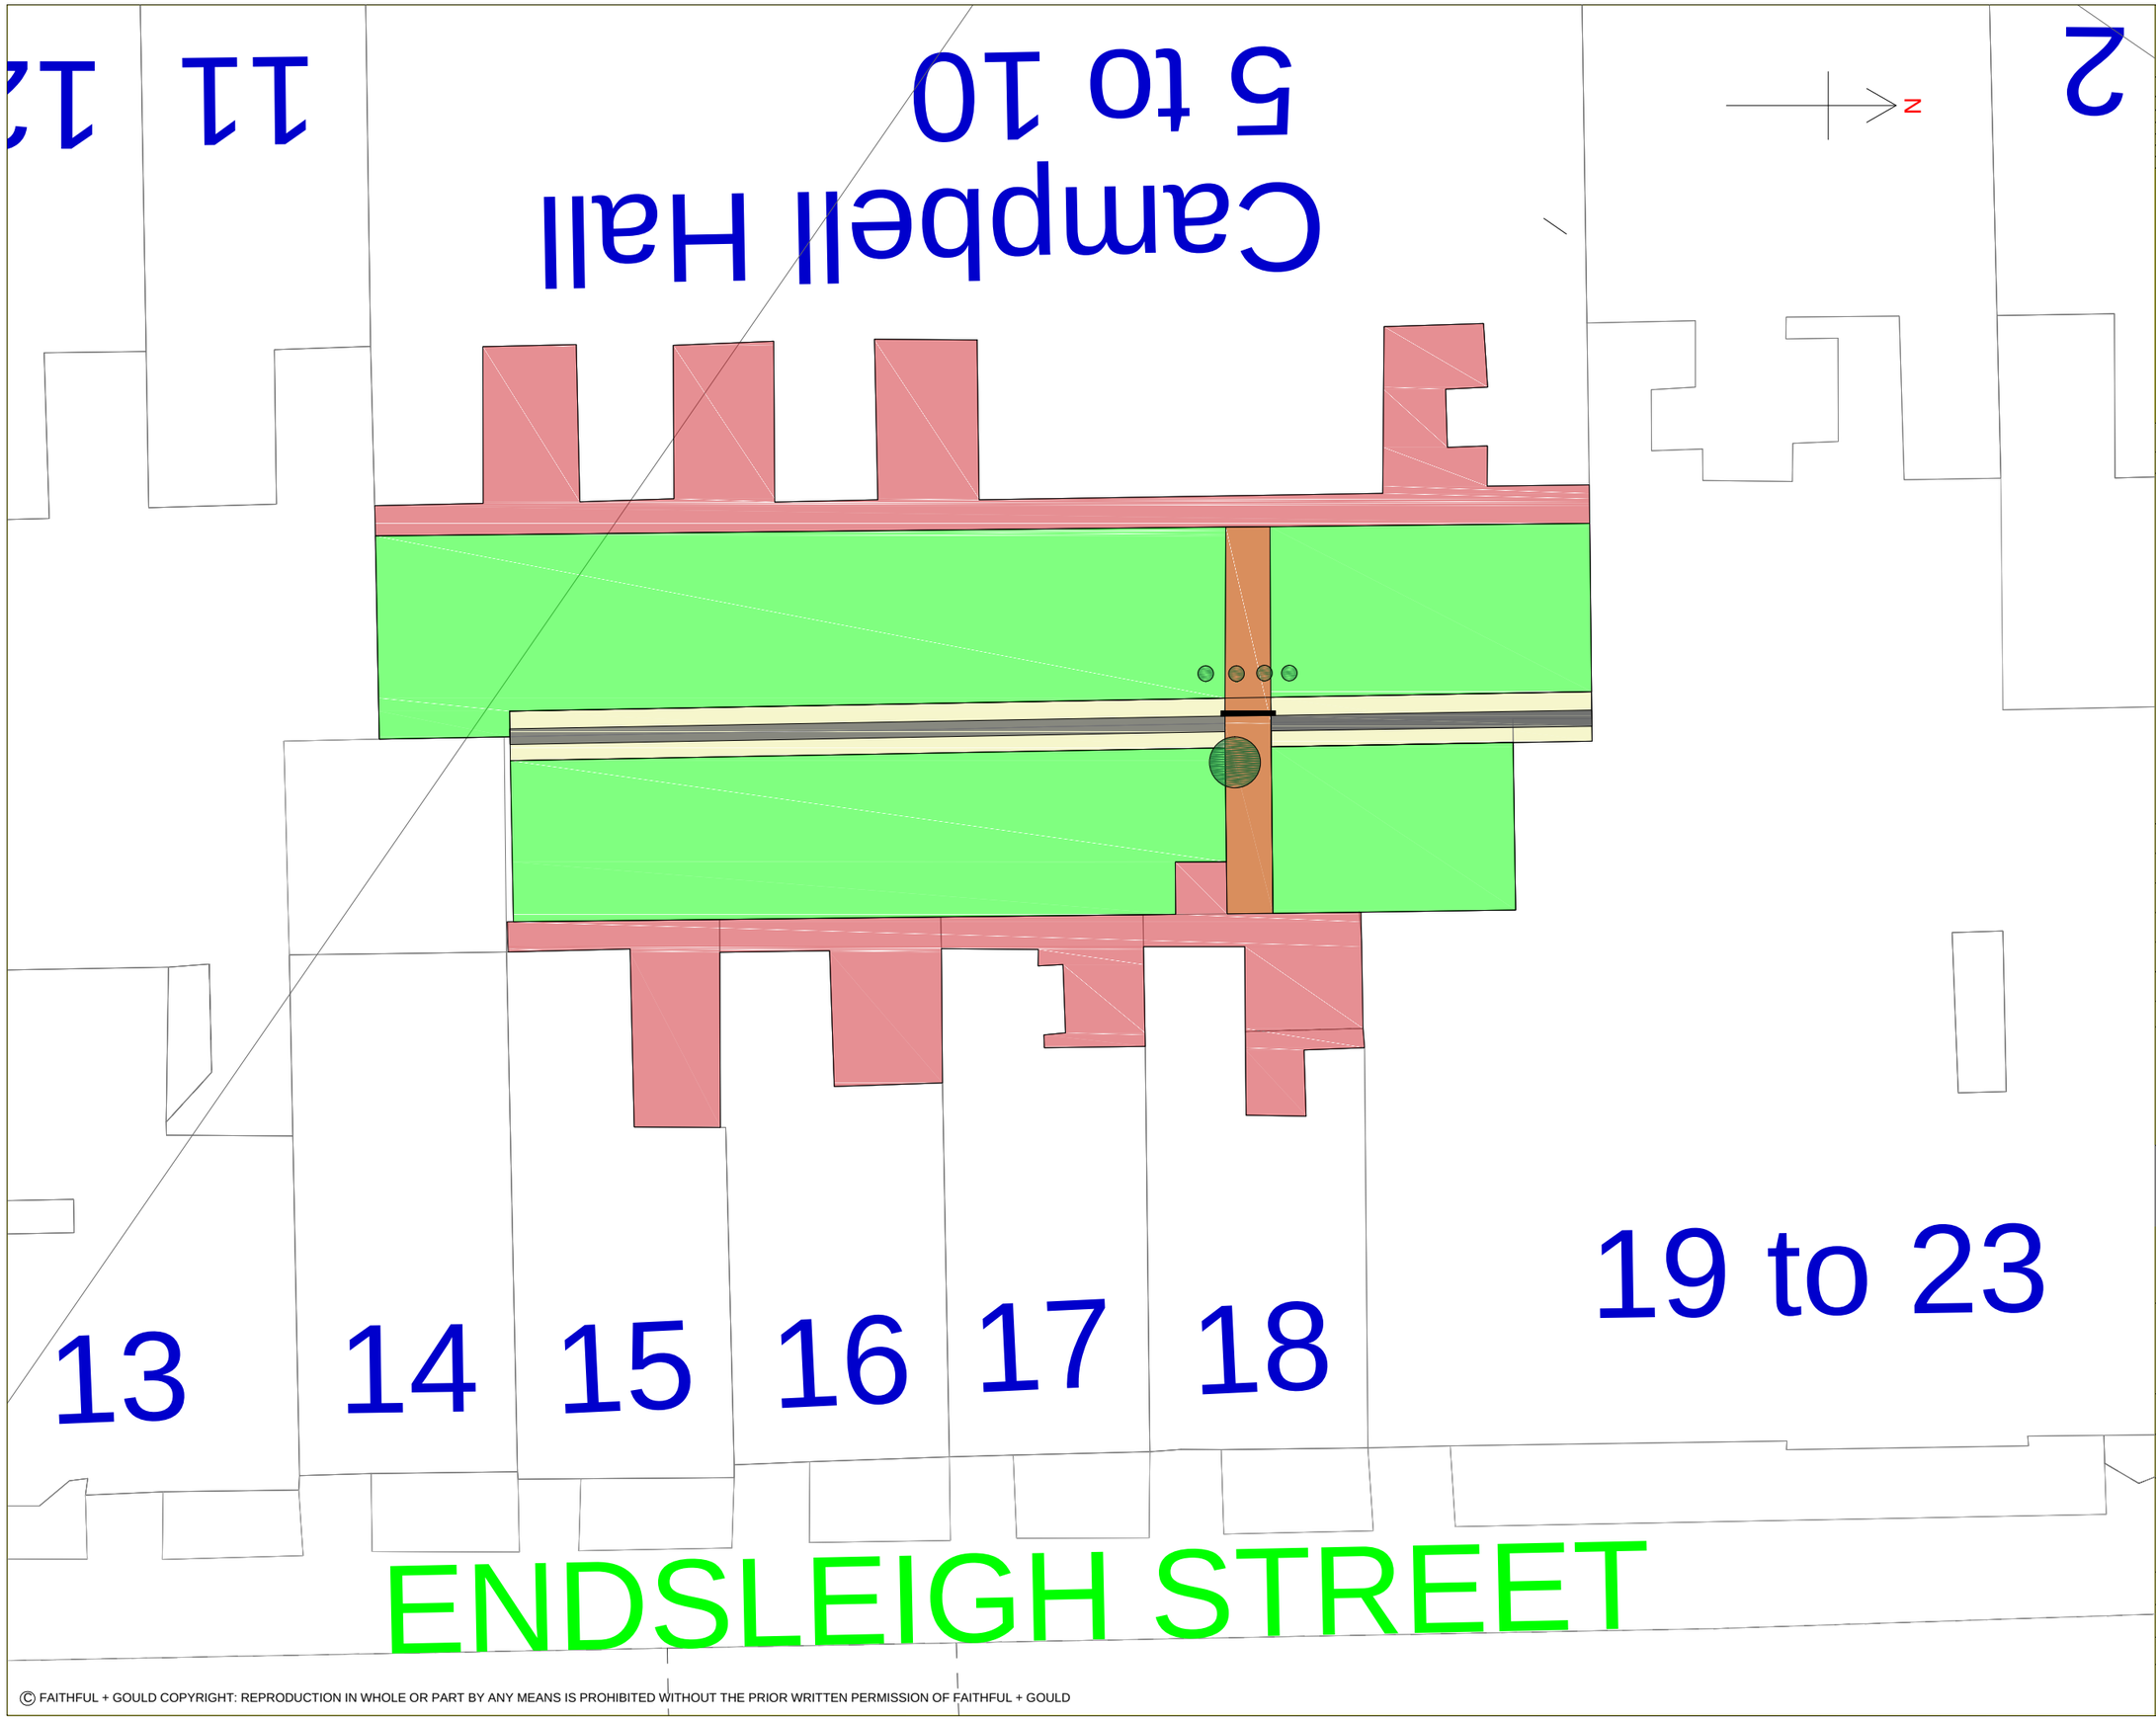


© FAITHFUL + GOULD COPYRIGHT: REPRODUCTION IN WHOLE OR PART BY ANY MEANS IS PROHIBITED WITHOUT THE PRIOR WRITTEN PERMISSION OF FAITHFUL + GOULD

Health And Safety Information

| | Details | Initials | Date |
|---|---|---|---|
| Asbestos Survey | | | |
| Structural Check/Lifting & Handling | | | |
| Site Survey | | | |
| Access and Egress/Site Compund | | | |
| Hazards Identified | | | |

Location Plan
N.T.S

General Notes

- Existing York Stone Paving
- Proposed York stone pathway
- Existing grassed area
- Existing masonry boundary wall with proposed opening
- Existing flowerbed to be part levelled for pathway
- Existing section of conduit to be diverted below ground
- Existing small tree and shrubbery to be relocated

| Rev. | Details of Revision | Date | Sign |
|---|---|---|---|
| | | | |

Client:
UNIVERSITY COLLEGE LONDON

FAITHFUL + GOULD
CONSTRUCTIVE EXPERTISE

Euston Tower 286 Euston Road London NW1 3AT

Tel. +44(0)20 7121 2121

Fax. +44(0)20 7121 2020

Project:
UCL JOHN ADAMS HALL
15-23 ENDSLEIGH STREET
LONDON
WC1H 0DP

Ref:
5146364

Drawing No:
UCL/JAH/77

Title:
PROPOSED LANDSCAPE LAYOUT 1 OF 2

| Scale: 1:200 | Drawn: CB | Checked: LY | Co-ord chk: |
|---|---|---|---|
| Original Size: A3 | Date: 07/03/2017 | Date: 07/03/2017 | Date: |

Status:
PLANNING ISSUE