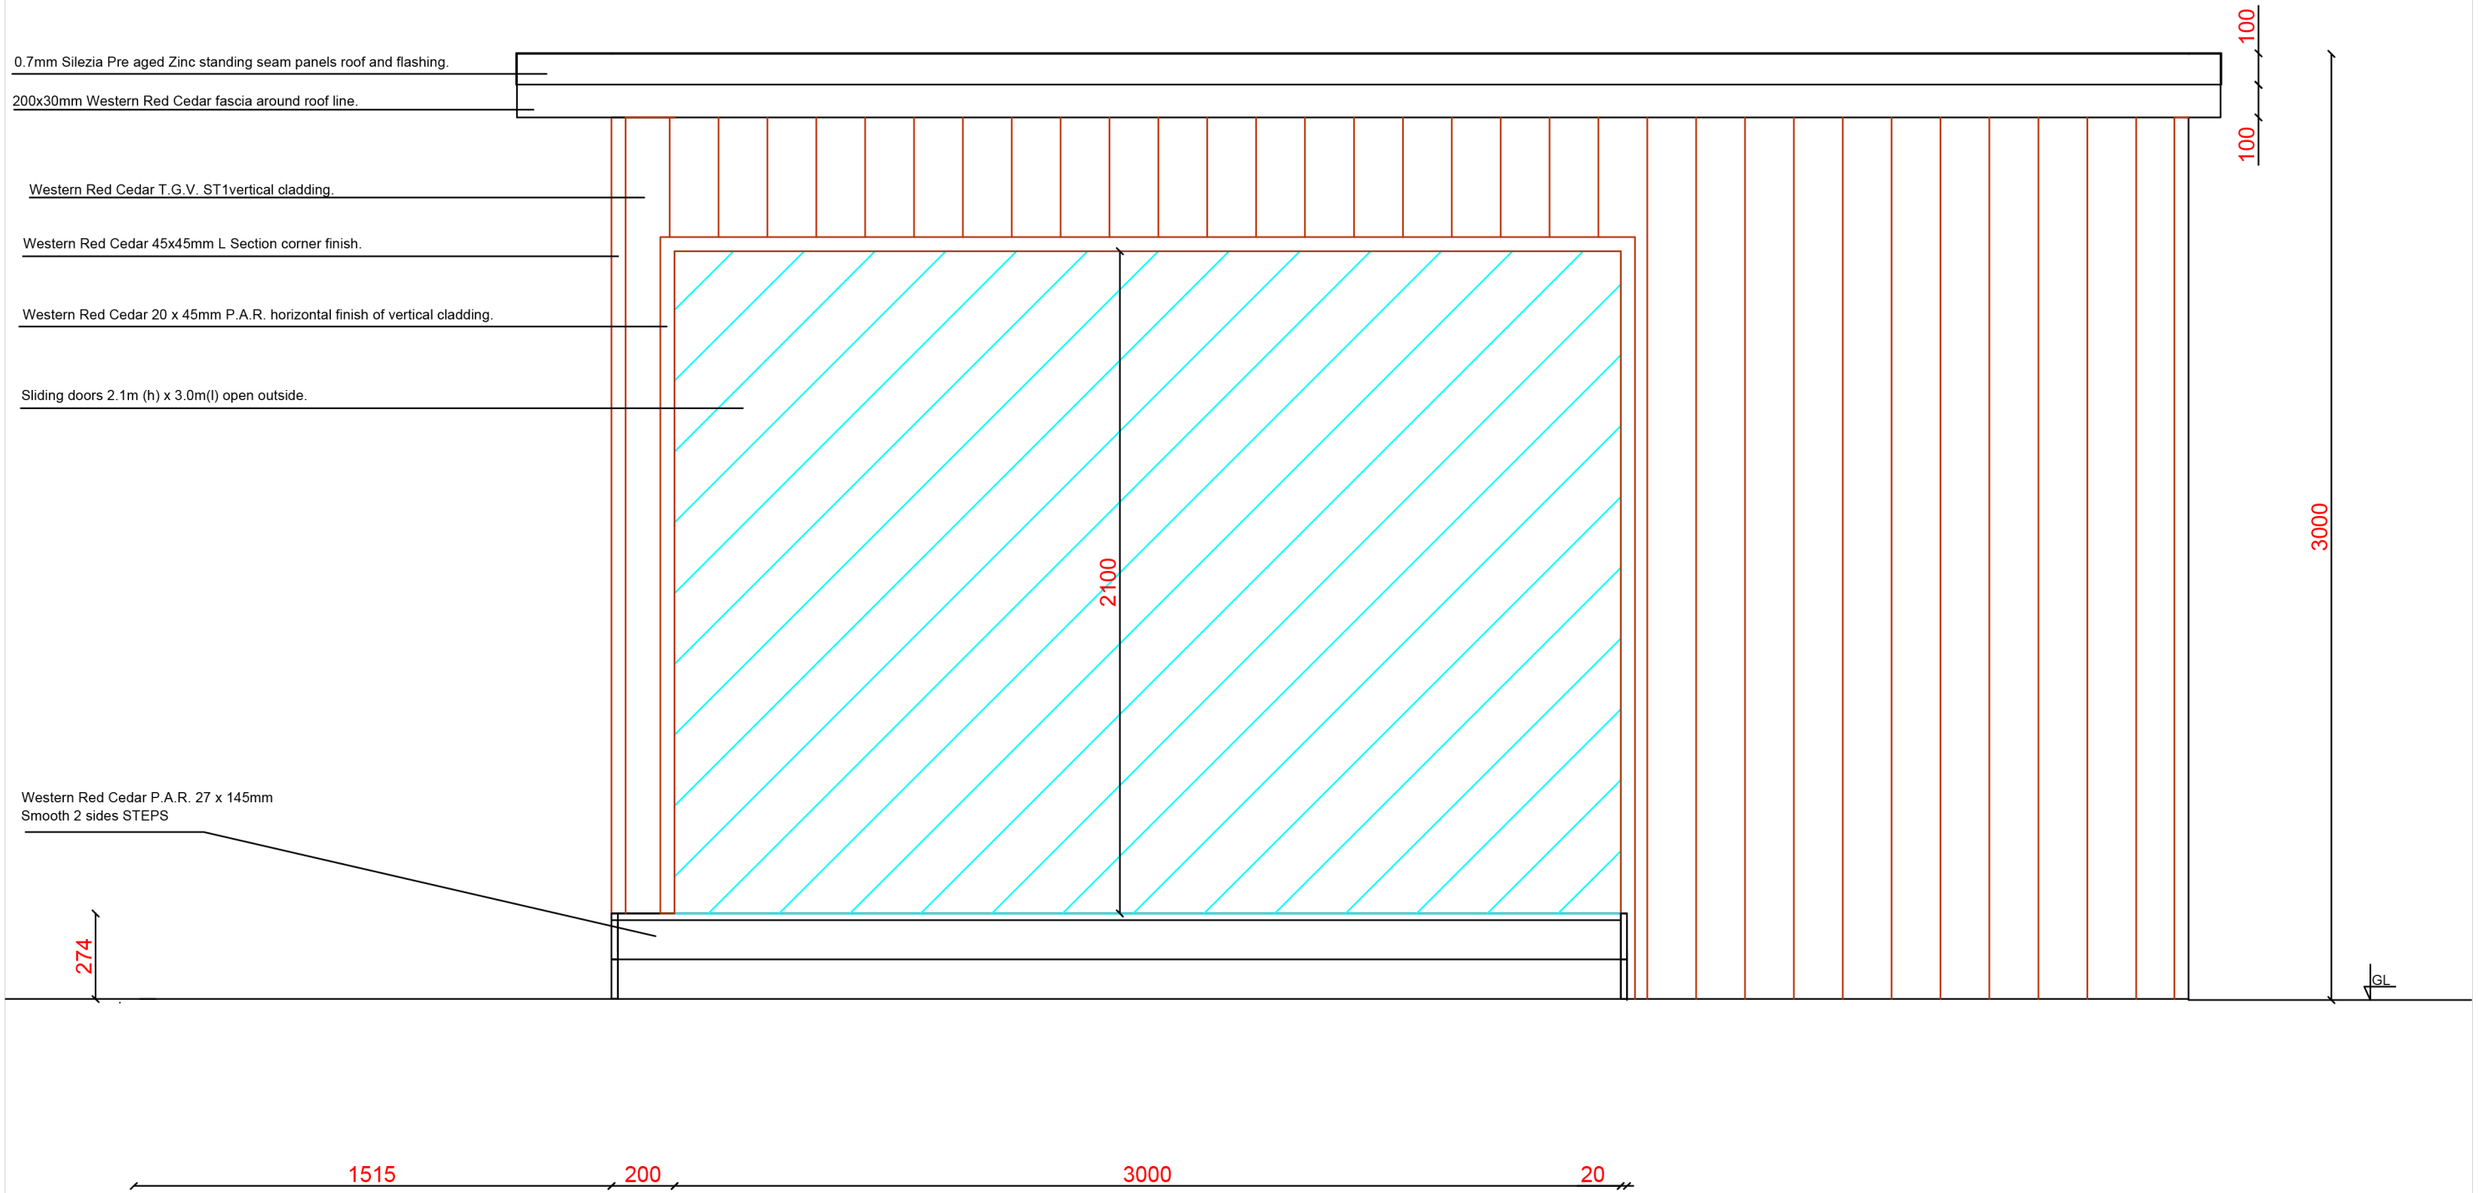

Landscape Design, Construction and Consultancy

Studio I Showroom I Workshop
Kew Bridge_ Arch 7. Richmond upon Thames
TW9 3AW London

P_+44 207 6241 804
E_info@naturesbalance.org.uk
W/www.naturesbalance.org.uk

Drawing drawn by:
Pawel Wojcik
Msc in Landscape architecture

Client: **Kim Robson**
44 Queens Grove
London

Drawing title:
STUDIO RHS ELEVATION

Scale:1:20@A3

Date: 21-03-2017

2