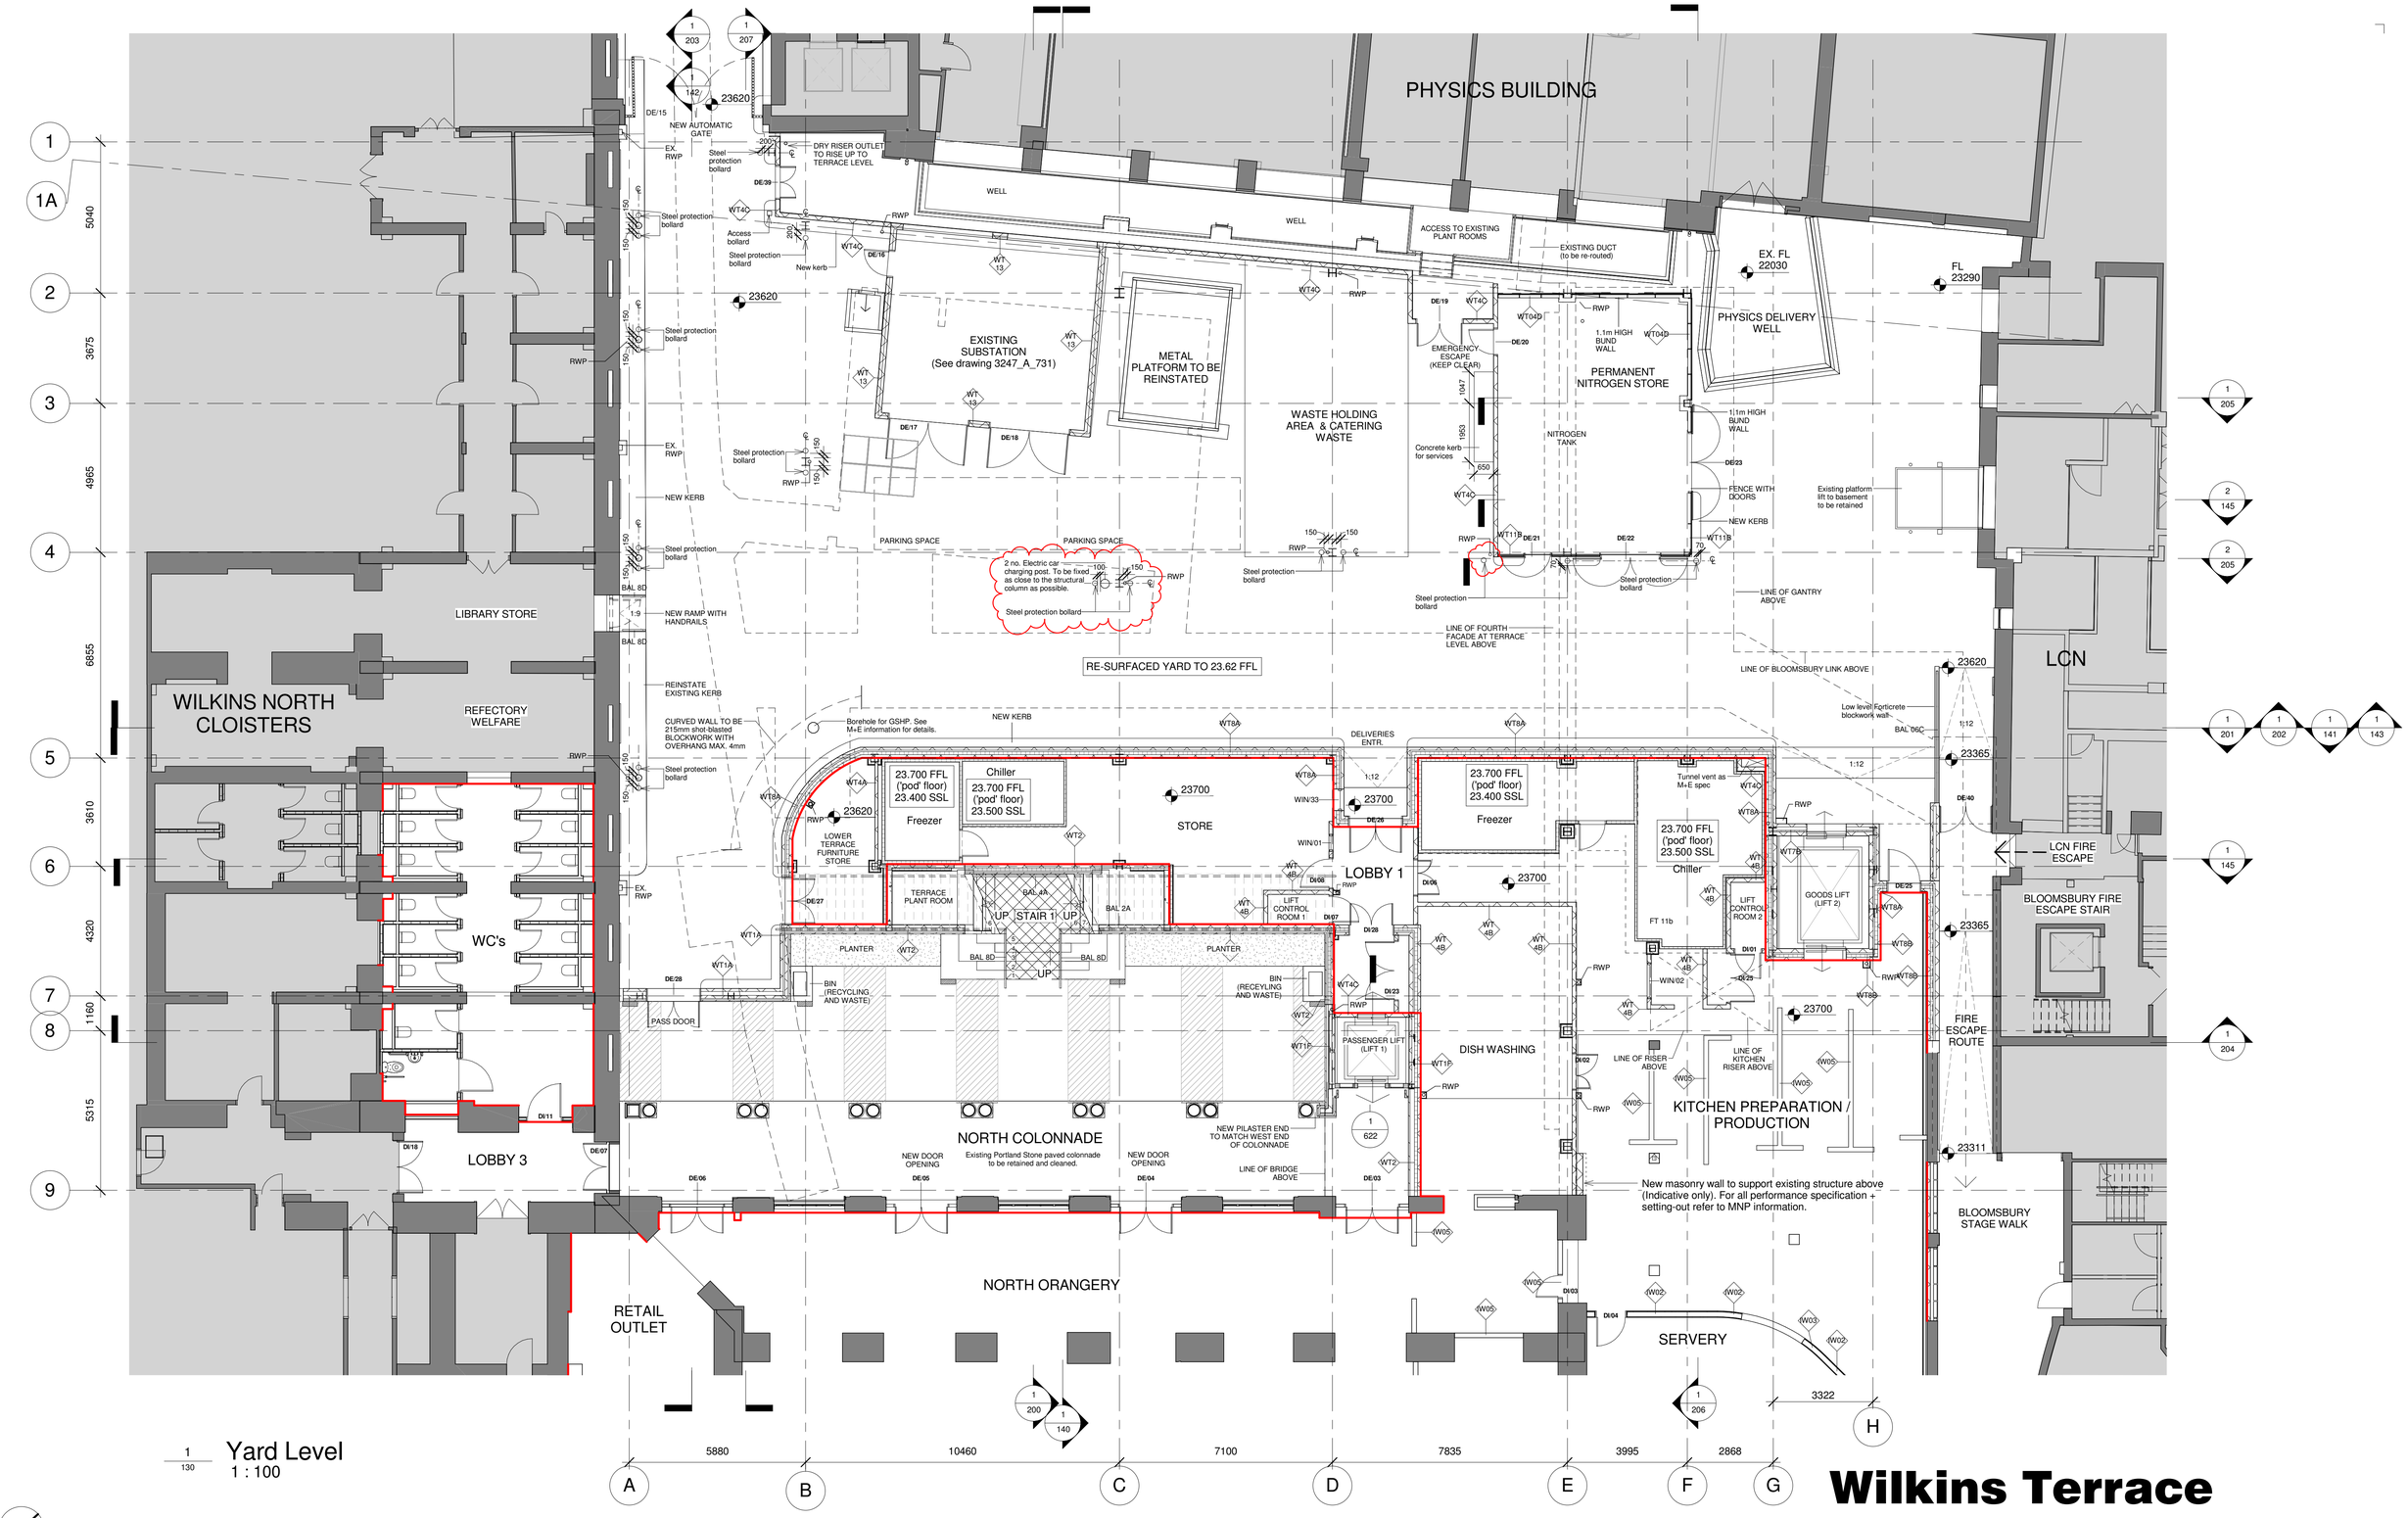

1 / 130 Yard Level
1 : 100

Wilkins Terrace
Balfour Beatty

standard notes

1. Do not scale this drawing.
2. All dimensions must be checked on site and any discrepancies verified with the architect.
3. Unless shown otherwise, all dimensions are to structural surfaces.

drawing notes

- For all wall types see S_400 + S_401
- For all floor types see S_402
- For all door and window types see S_410 + S_411
- For all balustrades see S_420
- For all planting see L_901; Detailed Planting Strategy

Tunnel Layout
For specifications refer to M+E drawings

Area of rotabushed paving

Portland stone paving; type X as Q25/311

Extent of internal refurbishment

Stone paved access cover to slot drain

revisions

rev	date	by	amendment
P1	28.04.15	FH	Insulated envelope issue
P2	30.06.15	FH	Issue to Szerelmey
C1	14.08.15	FH	First construction issue
C2	19.10.15	FH	Minor revisions
C3	17.11.15	FH	Stone access covers added
C4	18.04.16	FH	Concrete kerb added
C5	22.08.16	LM	Support wall added
C6	29.09.16	FH	Bollard revision
C7	16.03.17	FH	Car charging point revision

date	client
17/03/15	Balfour Beatty
scale	**drawing**
1 : 100	Proposed Yard Level Plan

drawn	checked	drawing number	rev
FH	PM	3247 · L · 130	C7

C:\Revit Local\3247_BB_Wilkins Terrace_CENTRAL_freya.heath.rvt

Levitt Bernstein
1 Kingsland Passage
London
E8 2BB

t: 020 7275 7676
f: 020 7275 9348
w: levittbernstein.co.uk
e: post@levittbernstein.co.uk

Levitt Bernstein