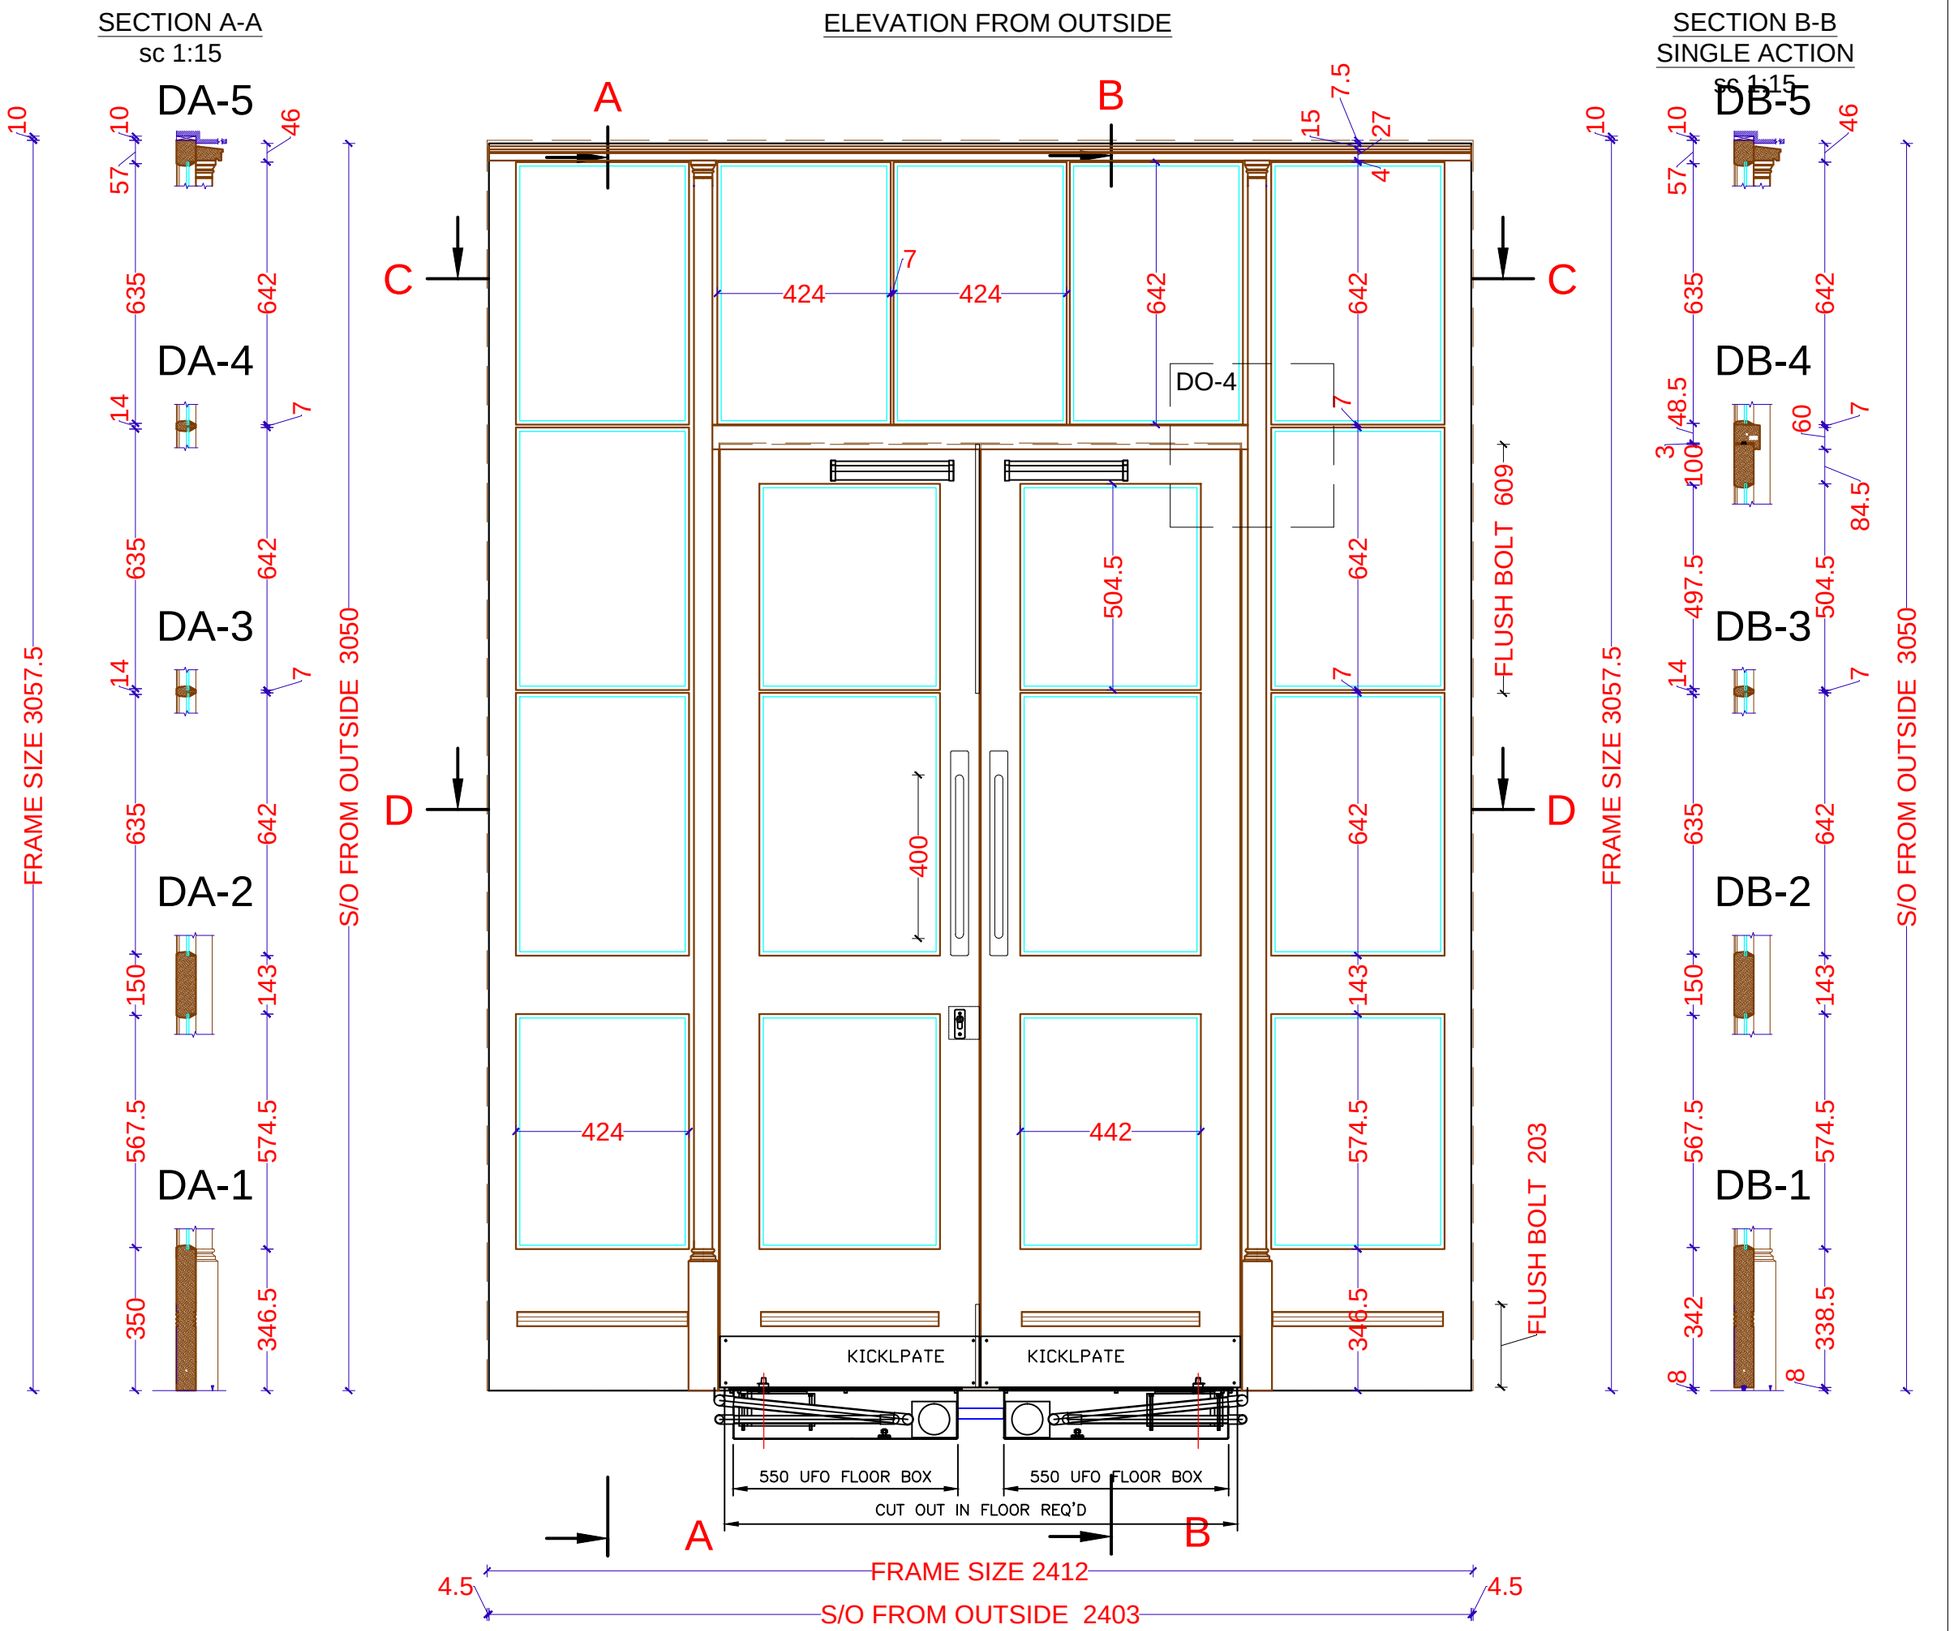

NOTES:

DIMENSIONS ARE NOT TO BE SCALED OFF THIS DRAWING.
THIS DESIGN IS COPYRIGHT AND MUST NOT BE REPRODUCED WITHOUT THE WRITTEN CONSENT OF BEAMFAST LIMITED.

PROJECT NO.	272			DBTE	14.12.2016	13.01.2017	08.03.2017	
PROJECT TITLE	WILKINS TERRACE							
COMPANY	BALFOUR BEATTY							
AB : As Built	C : Construction	A : Approval			A	A	A	
Drawing No.		Paper Size	Scale	LATEST REV	-	-	-	
BF - 272 - 002 - C0013.2.3		A3	1:1 1:10			/	/	

Revisions

No.	Description	Date	By
1	ADJUSTMENTS TO THE MODIFIED DETAILS	14.12.2016	G.V
2	ADJUSTMENTS TO THE MODIFIED DETAILS	13.01.2017	G.V
3	CHANGES TO IRONMONGERY	08.03.2017	G.V

DRAWING REFERENCE

NO.	DESCRIPTION	REFERENCE
A - 000 - (001) - X 000 SERIES	001 - WORKTOPS DRAWINGS	X = P (Plans) E (Elevations) S (Sections) D (Details) M (3D model) C (P+S/ S+D etc.)
A - 000 - (002) - X 000 SERIES	002 - DOORS DRAWINGS	
A - 000 - (003) - X 000 SERIES	003 - WINDOWS DRAWINGS	
A - 000 - (004) - X 000 SERIES	004 - CUPBOARDS DRAWINGS	
A - 000 - (005) - X 000 SERIES	005 - WALL LINING DRAWINGS	
A - 000 - (006) - X 000 SERIES	006 - CABINET DRAWINGS	
A - 000 - (007) - X 000 SERIES	007 - ARTWORK DRAWINGS	
A - 000 - (008) - X 000 SERIES	008 - SHELF UNITS DRAWINGS	

Door Details:	
Single Door	
Double Door	√
Leaf And A Half	
FD 60 Solid Core Door	
Flamebreak	
Halspan	
Moralt	
Non FD Door	
PLY Facing on Door	
Oak Veneer facings	
Hardwood glazing beading and frame (minimum density of 640 Kg/M3)	√
Hardwood lipping on all four sides (minimum density of 640 Kg/M3)	√
Softwood frame	
FSC Certified	√

Finishing Details:	
Rosewood Stain	
External based lacquer	
Clear lacquer finish	
Dulux Weather Shield System	
Primer Only	√
Other Finish	

Vision Panel:	
15mm Pyrodur Glass	
7mm Pyrodur Clear	
6mm Laminated Glass	√

Intumescent strip:	
Type 617 - Lorient Polyproducts Ltd. (FD60/ FD30)	
PVC encased Palusol 100 - Mann McGowan Ltd (FD30)	
Pyrostrip 500P - Mann McGowan Ltd (FD60)	

Plain	
Brushed	
Fin	

PVC encapsulated - Colour	
Brown	
White	
Other Colour	

Architrave:			
Opening side size:			
Stop side size:			

Remove Existing Door	
Reveal Lining	
Threshold Timber	

Threshold S/S	
6mm	
12mm	

Project:	272	WILKINS TERRACE	
Project phase/location :	DE/03, DE/06, DE/10		
Title	TYPICAL OUTSIDE DOOR LAYOUT WITH AUTOMATED CLOSER BY GEZE		
Drawing No	BF - 272 - 002 - C0013.2.2		
Client DIrails	UNIVERSITY COLLEGE LONDON		
Revision	2	Issue Status	A
Date	13.01.2016	Checked by	JSN
Drawn by	G.V.	Scale	1:15
Drawing ref.		Page size	A3
File location	S:\DRAWINGS\PROJECTS\272 WILKINS TERRACE\		

BEAMFAST LIMITED
Tel: 020 8502 7700 WWW.beamfast.co.uk
Unit F, Forest Industrial Park, Forest Road, Hainault, Ilford, Essex, IG6 3HL

BEAMFAST LIMITED
Registered in England No: 2142073 VAT Reg No: 471 8954 20

BFL - QUA - 035 REVISION B 02/06/2015