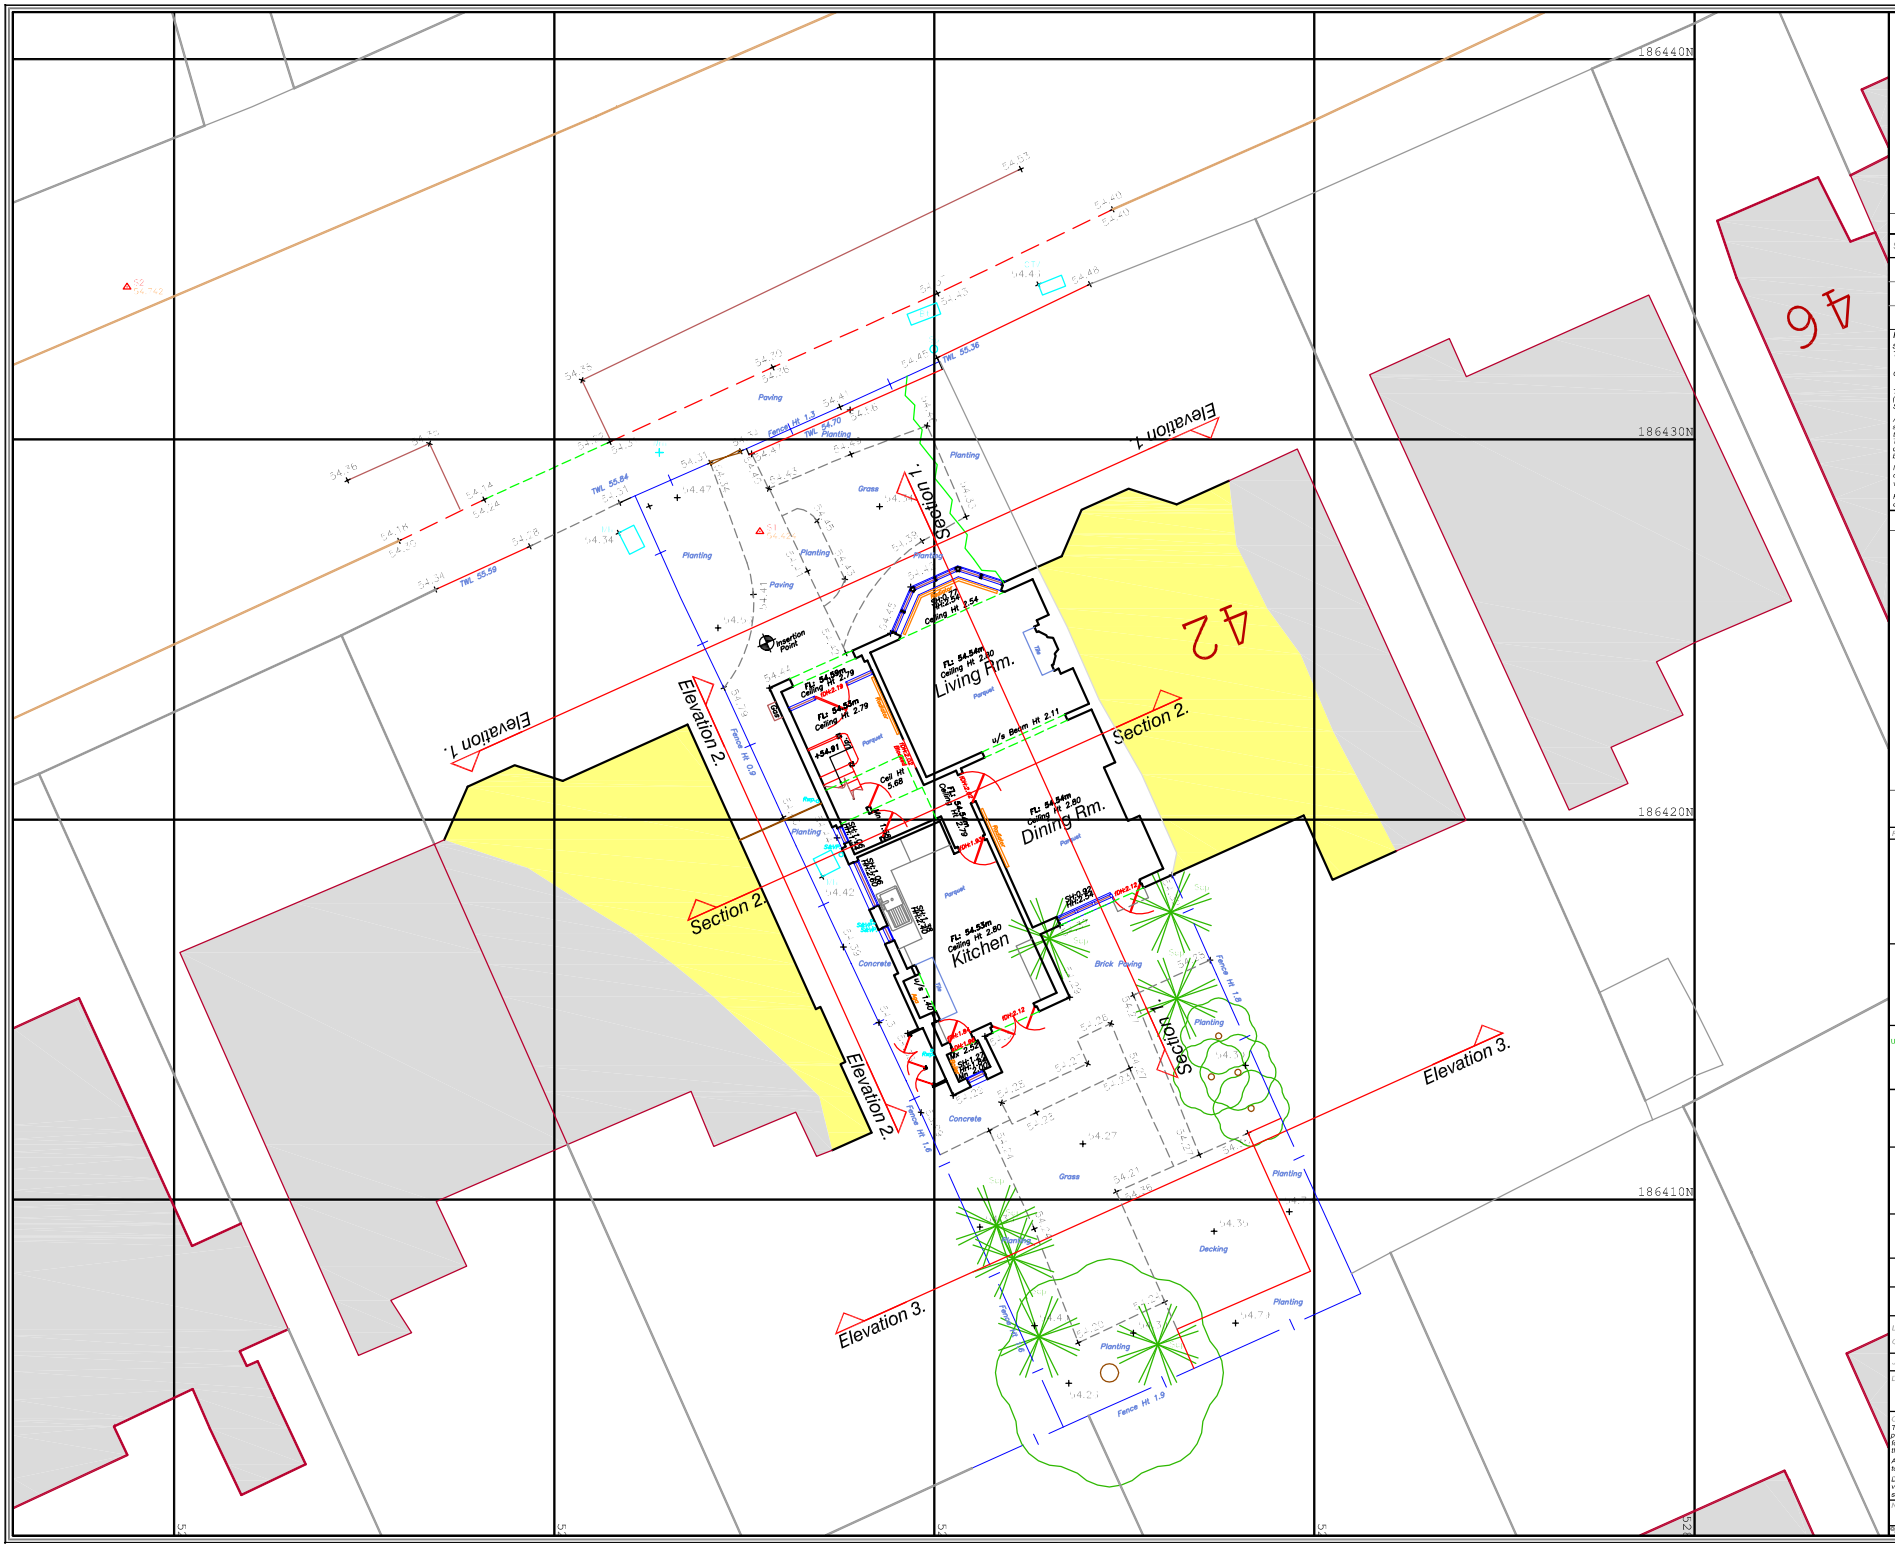

N

Survey Control Details.

Stn.	Eastings.	Northings.	Level.
S1.	528475.411	186427.573	54.424
S2.	528458.787	186434.001	54.709
S3.	528483.922	186447.395	55.033

Note:

Some services may have been omitted due to parked vehicles. The Ordnance Survey file is to be used as a guide only.

OS Buildings *Surveyed Buildings*

This survey has been orientated to the Ordnance Survey (O.S) National Grid (OSGB36) via Global Navigational Satellite Systems (GNSS) and the O.S. Active Network (OS Net).

A true OSGB36 coordinate has been established near to the site centre via a transformation using the OSTN02 & OSGM02 transformation models.
The survey has been correlated to this point and a further one or more OSGB36 points established to create a true O.S. bearing for angle orientation.

No scale factor has been applied to the survey therefore the coordinates shown are arbitrary & not true O.S. Coordinates which have a scale factor applied.

Please refer to Survey Station Table to enable establishment of the on-site grid.

Topographical Legend:

Rev.	Date	Description	Drawn	Q. Rev.

greenhatch group

- Topographical Surveys
- Site Engineering
- Utility / CCTV Surveys
- Measured Building Surveys
- 3D Laser Scanning
- Revit & BIM Models

Rowan House
Duffield Road
Little Eaton
Derby
DE21 5DR
Tel (01332) 830094 Fax (01332) 830055
admin@greenhatch-group.co.uk
www.greenhatch-group.co.uk

St Albans
Unit 9, The Courtyard
Albon Park
St Albans
Hertfordshire
AL4 0LX
t. (01727) 854481

Newcastle
24 Shipcastle Studios
Amethyst Road
Newcastle Bus. Park
Newcastle-upon-Tyne
NE4 7YL
t. (01912) 736391

Poland
14 Pyzowicka 91
40-761 Katowice
Poland
t. 0048 32 202 2250
www.greenhatch.pl

CLIENT

Martin Lewy

PROJECT

40 Swains Lane London N6 6QL

TITLE

Topographical Survey

SCALE	DATE
A2@ 1: 100	22.11.16
DRAWN	QUALITY REF
AW	

Level datum	OS GPS
Grid orientation	OS GPS
Job number	24767
Drawing No.	24767_01_P
Rev.	0

Comments:

This plan should only be used for its original purpose. Greenhatch Group accepts no responsibility for this plan if supplied to any party other than the original client.

All dimensions should be checked on site prior to design and construction.

Drainage information (where applicable) has been visually inspected from the surface and therefore should be treated as approximate only.

Notes:

Copyright Greenhatch Group 2016