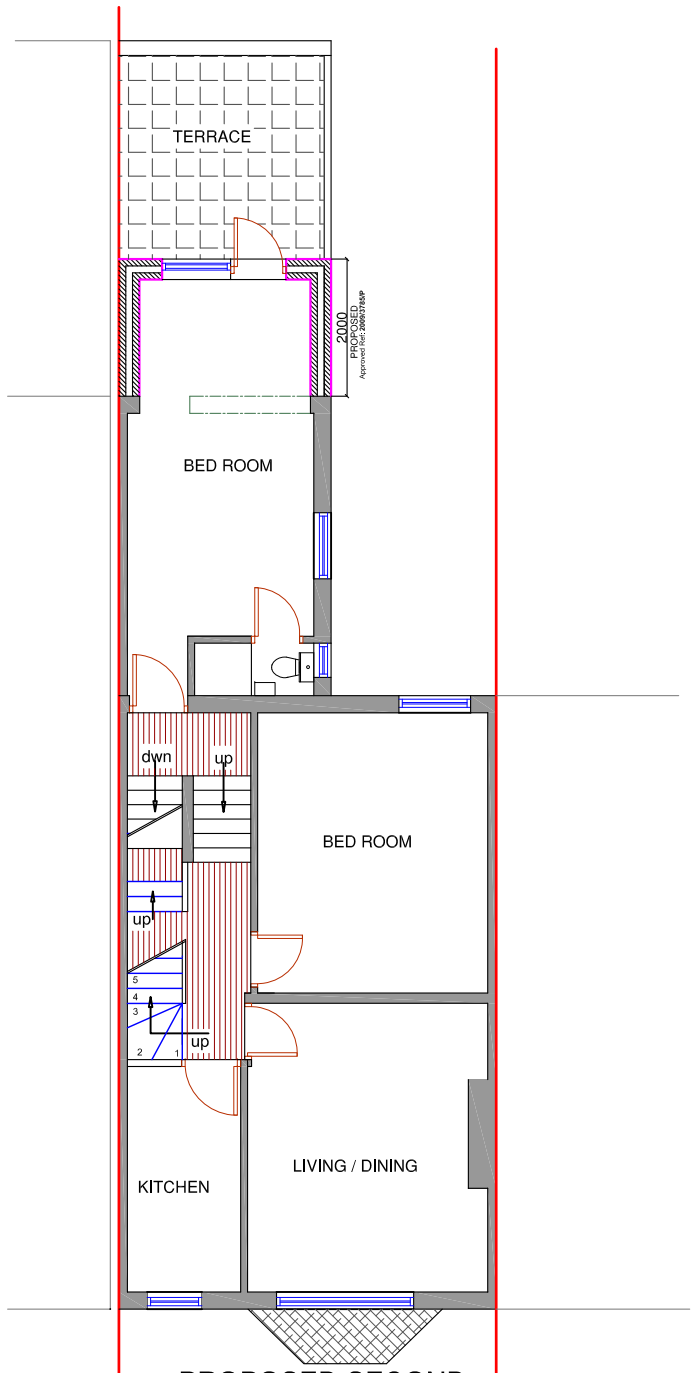

PROPOSED SECOND FLOOR PLAN

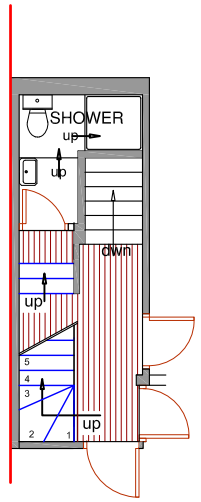

MEZZANINE LEVEL

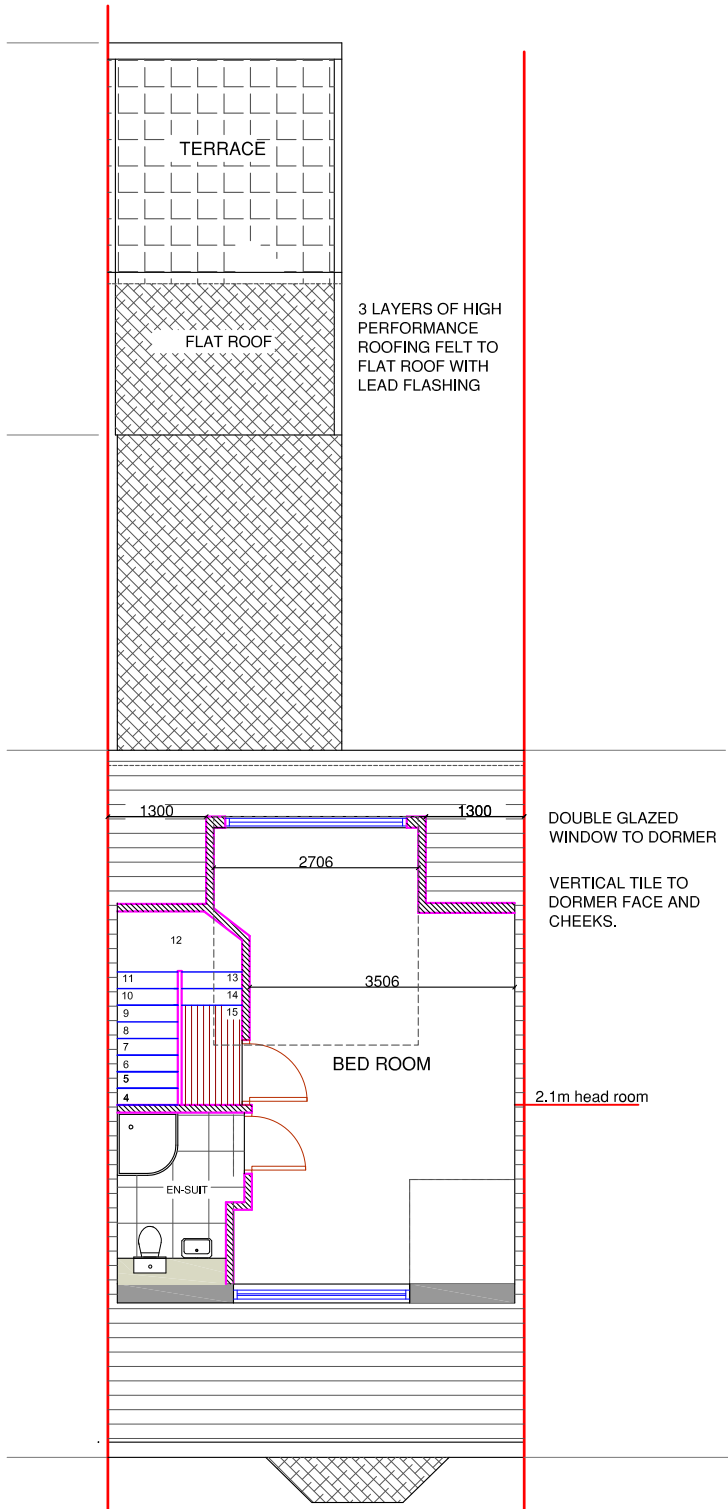

PROPOSED LOFT PLAN

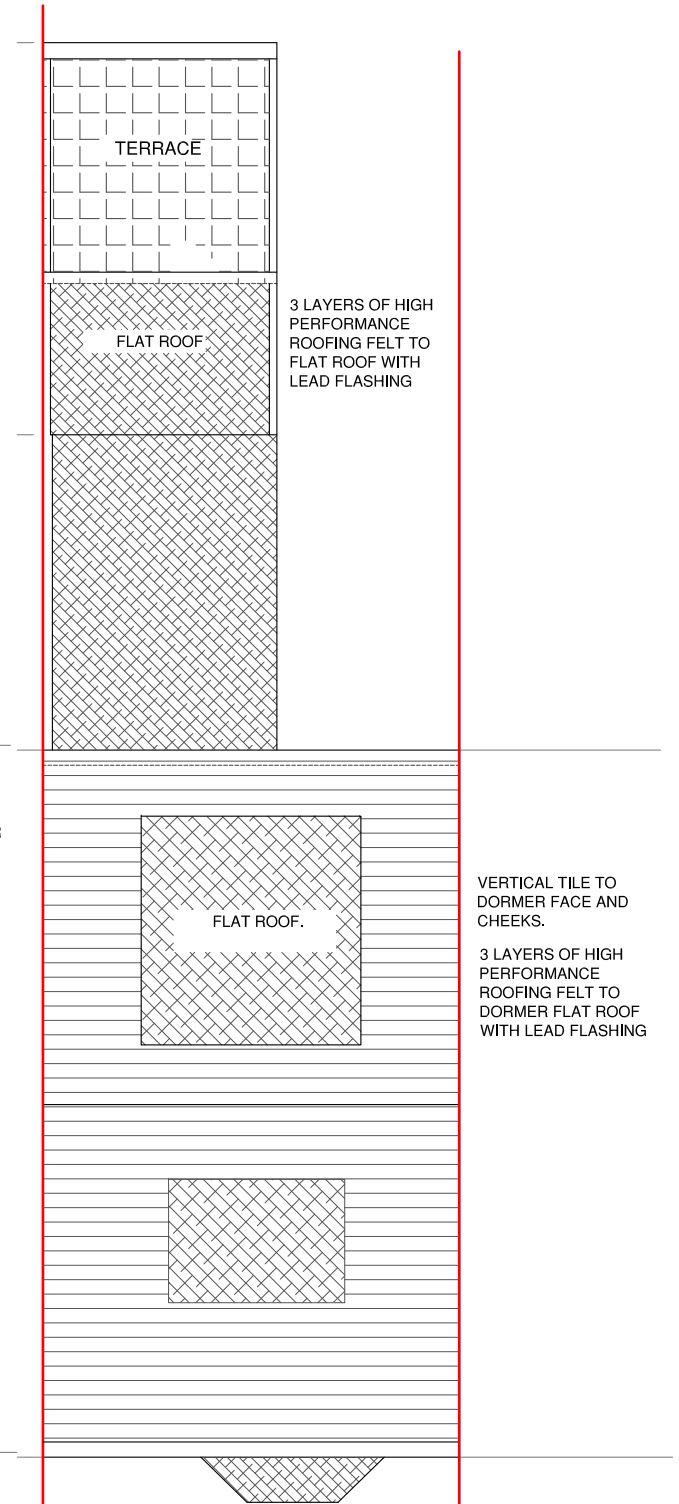

PROPOSED ROOF PLAN

All new external work shall be carried out in materials that resemble, as closely as possible, in colour and texture those of the existing building,

0m 1m 2m 3m 4m 5m

SCALE @ 1:100

NOTES :

B	MARCH 17	DORMER WIDTH AND LABELED AMENDMENTS
A	MARCH 17	DORMER SIZE REDUCED BY 300mm
	Date	Revisions

Client MR. MOHAMMAD LATEEF

Job Title

25 GASCONY AVENUE
LONDON
NE6 4NB

Drawing Title

PROPOSED FLOOR PLANS

Scale: 1 : 100 (A3)

Date: JANUARY 2017

Checked by: | Drawn by: R.S.

Drg No. TP /273/ 03 | Rev. B