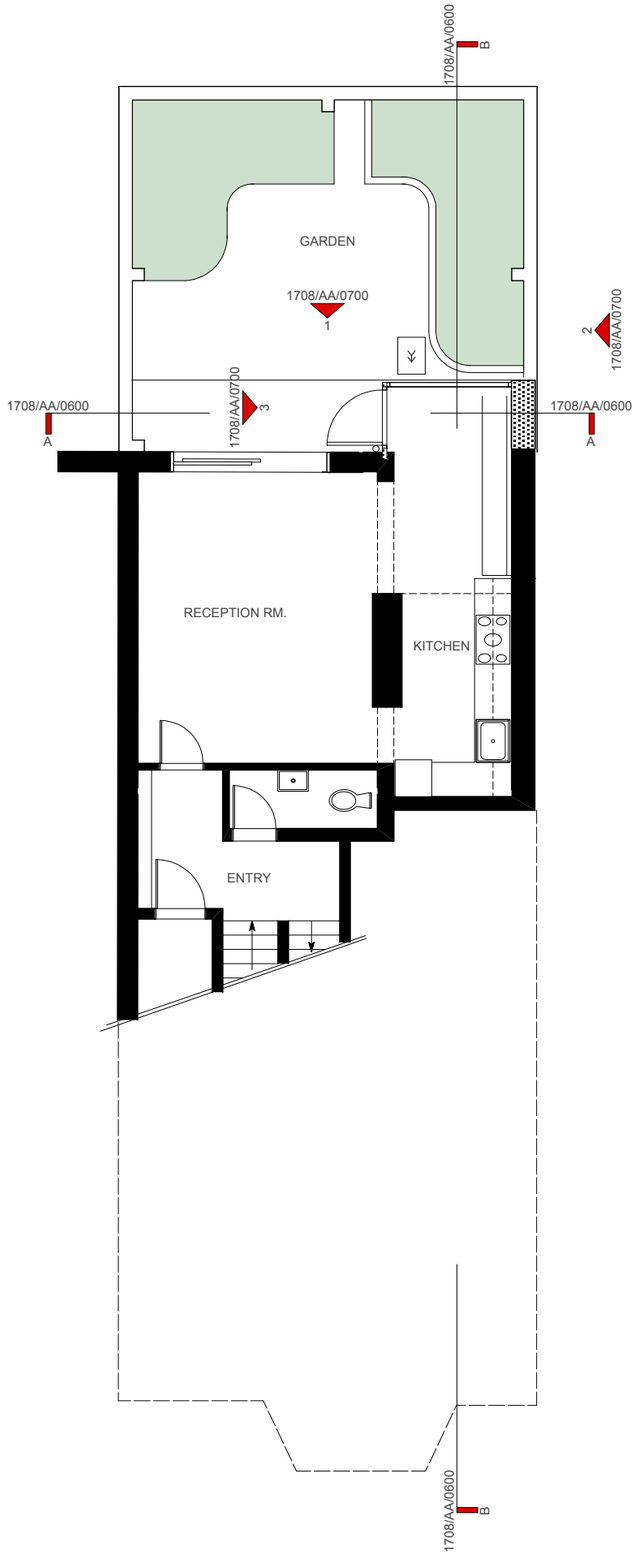

1. PROPOSED RAISED GROUND FLOOR PLAN

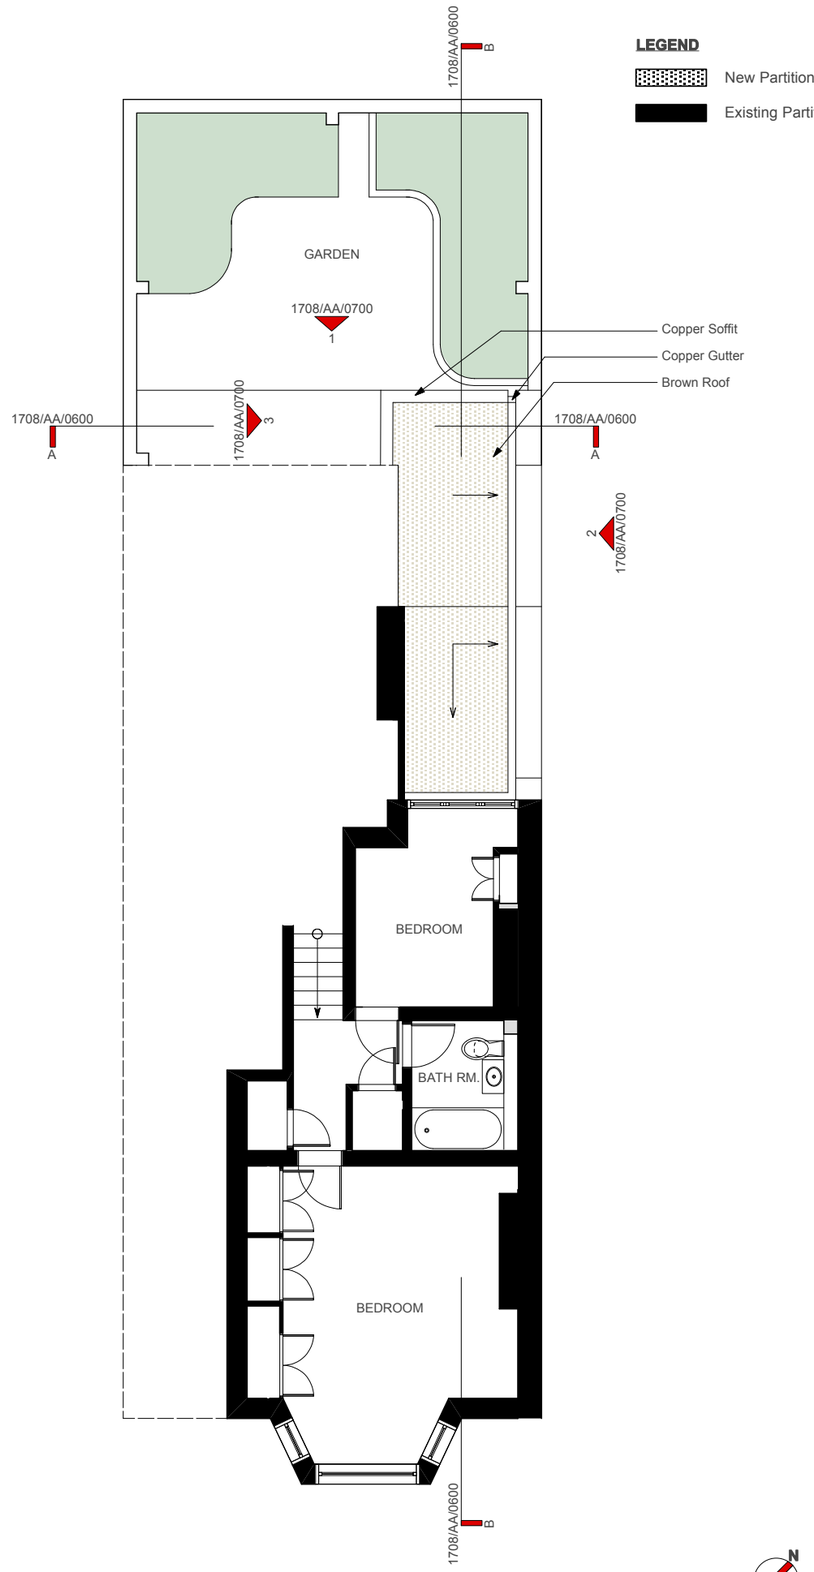

2. PROPSED ROOF PLAN

LEGEND

New Partitions

Existing Partitions

N

0 .5 1 5

No.	Date	Issue Notes

Date	00/00/00
Revision	Revision
Project ID	1708
Drawing Code	Drawing Code
CAD File Name	1708_GLENLOCH ROAD
Plot Date	00/00/00
Designed By	J. Ingram
Drawn By	J. Ingram
Checked By	
Reviewed By	R. Abbott
Submitted By	
Project Manager	J. Ingram

Design Firm: TYPE3 Studio
38a SOUTHAMPTON ROAD
LONDON NW5 4JR

Consultant:

Project Title: 48a Glenloch Road
London NW3

Drawing Title: Proposed Plans

Scale: 1:50 @ A1, 1:100 @ A3

Drawing No.: 1708/AA/0500

of