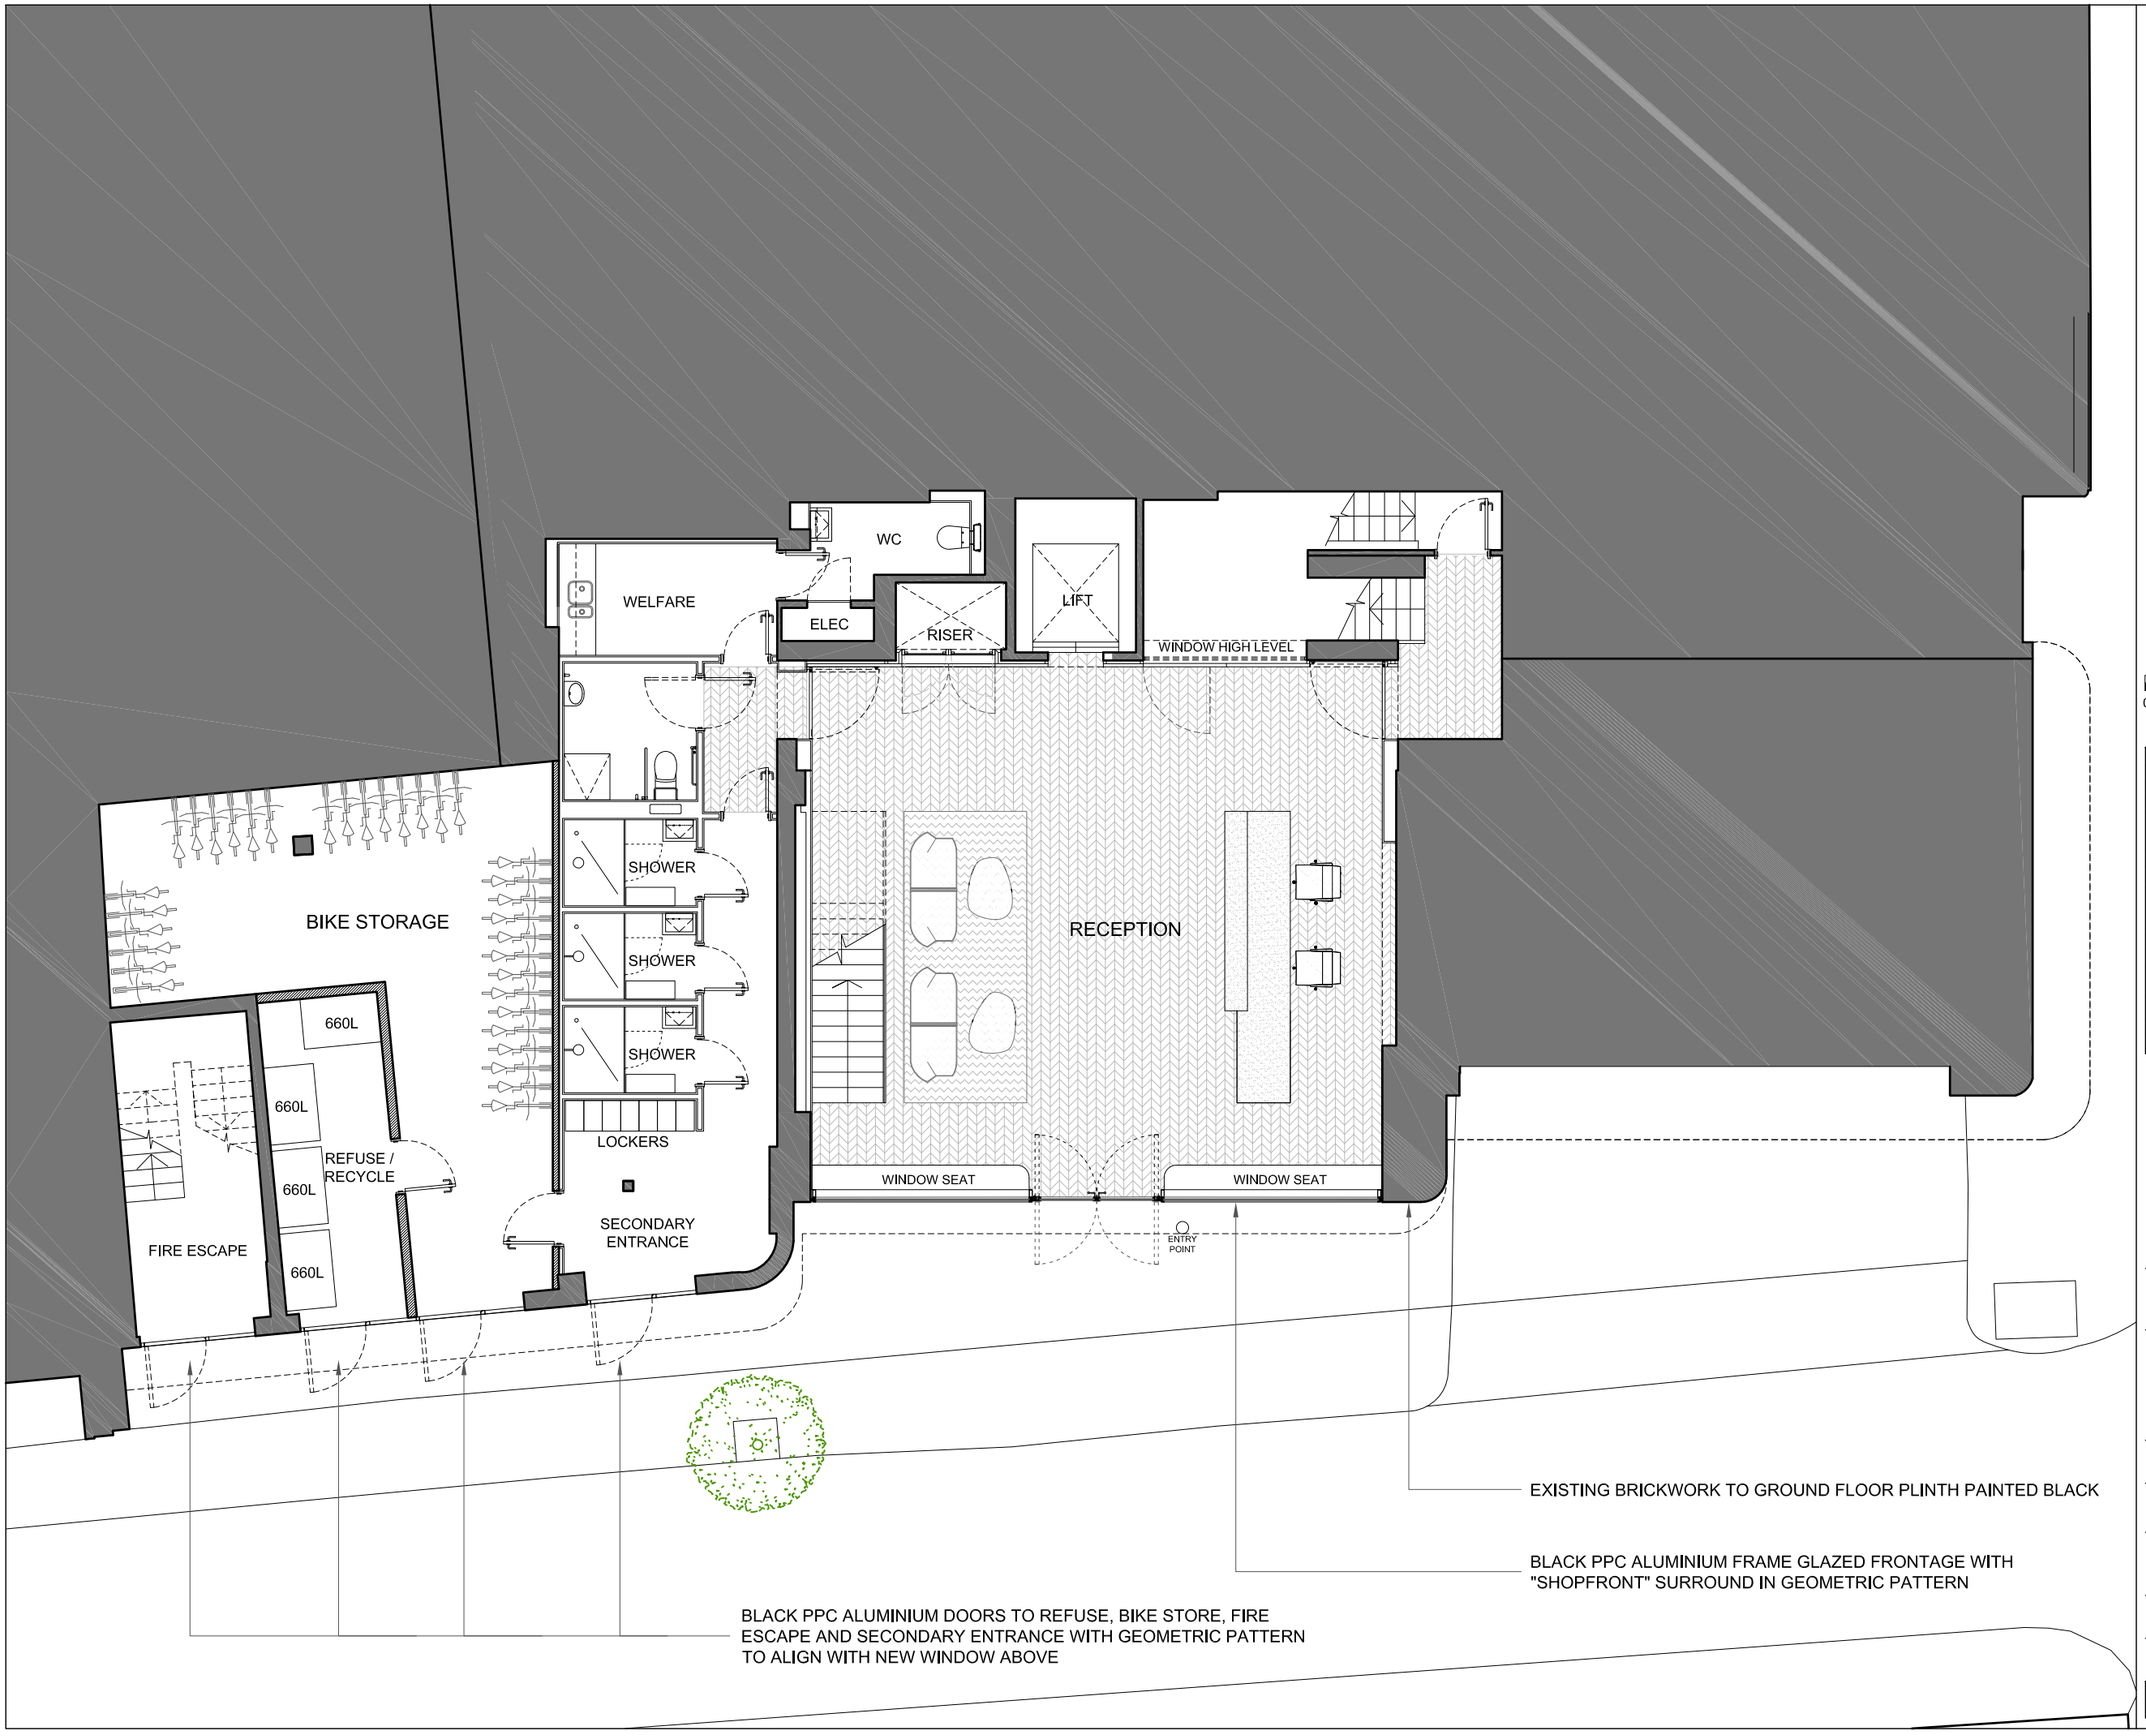

N

0 1m 2m 5m

DATE	REVISIONS	
04.04.2017	PL02	PLANNING REVISIONS
31.03.2017	PL01	PLANNING SUBMISSION

Do not scale from this drawing
All dimensions to be confirmed on site
Information contained within this drawing is the sole copyright of EMRYS Architects Ltd and is not to be reproduced without permission
EMRYS Architects are to be notified immediately of any discrepancies

EMRYS
CAP House | 9-12 Long Lane | London | EC1A 9HA
mail@emrysarchitects.com
www.emrysarchitects.com T: 020 7726 5060

JOB NO. 1604 CLIENT GMS Estates

TITLE 15 STUKELEY STREET LONDON, WC2

DWG PROPOSED GROUND FLOOR PLAN

DRAWN CJ DATE 31.03.2017 SCALE @ A3 1/100

CHECKED GE STATUS PLANNING REV PL02

DWG NO. 1604-0200-AP-001