Notes:
Do Not Scale. All dimensions to be checked on site and verified with architect prior to construction.

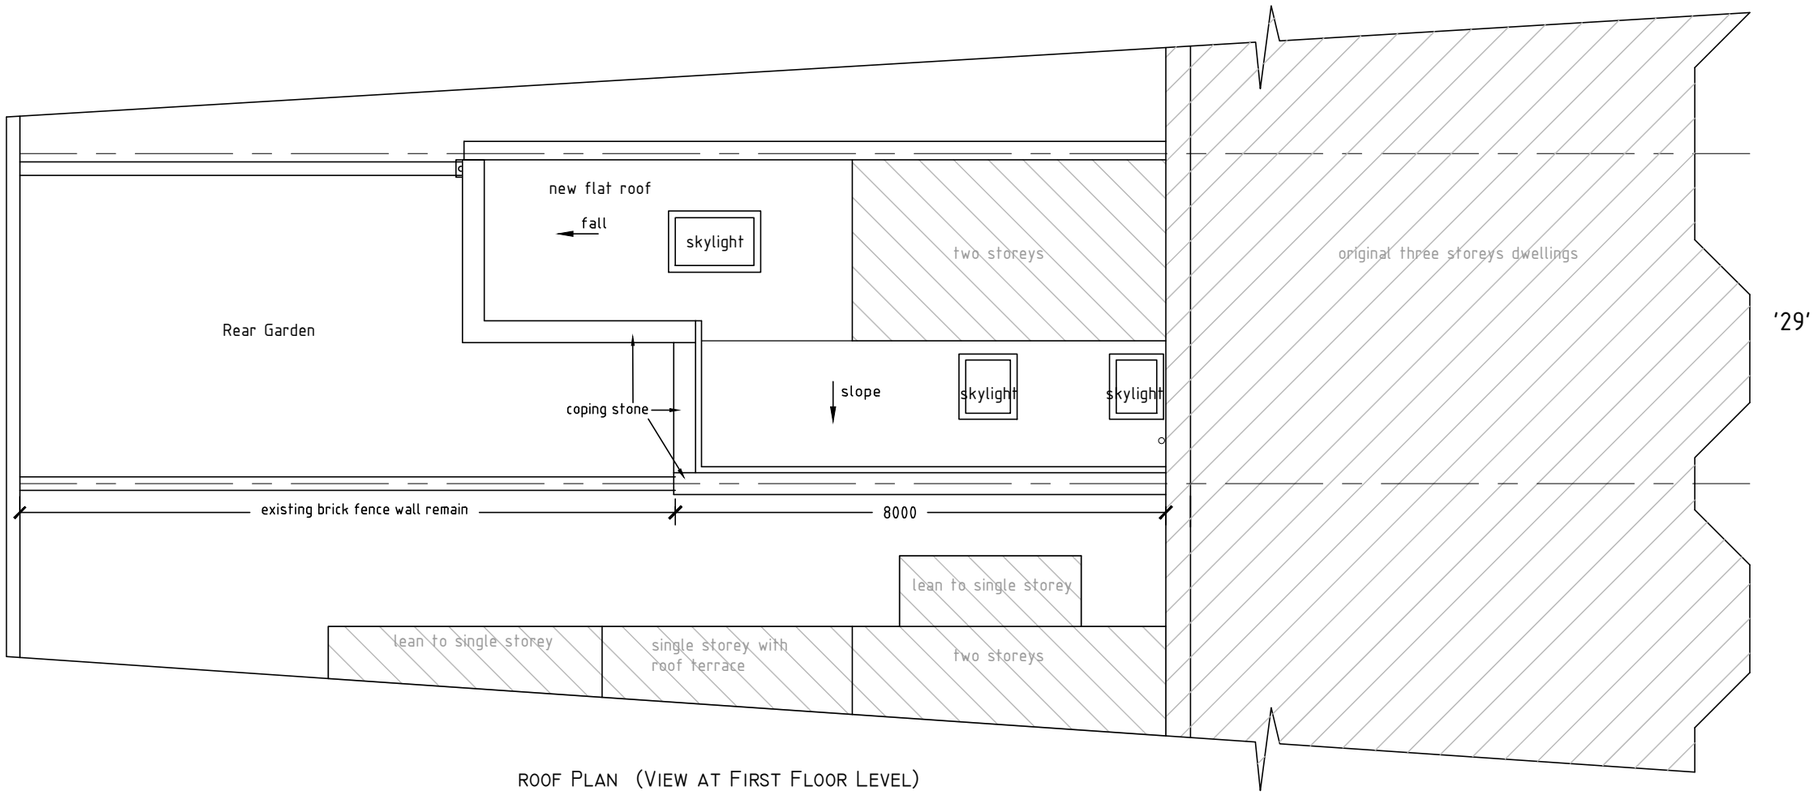


ROOF PLAN (VIEW AT FIRST FLOOR LEVEL)

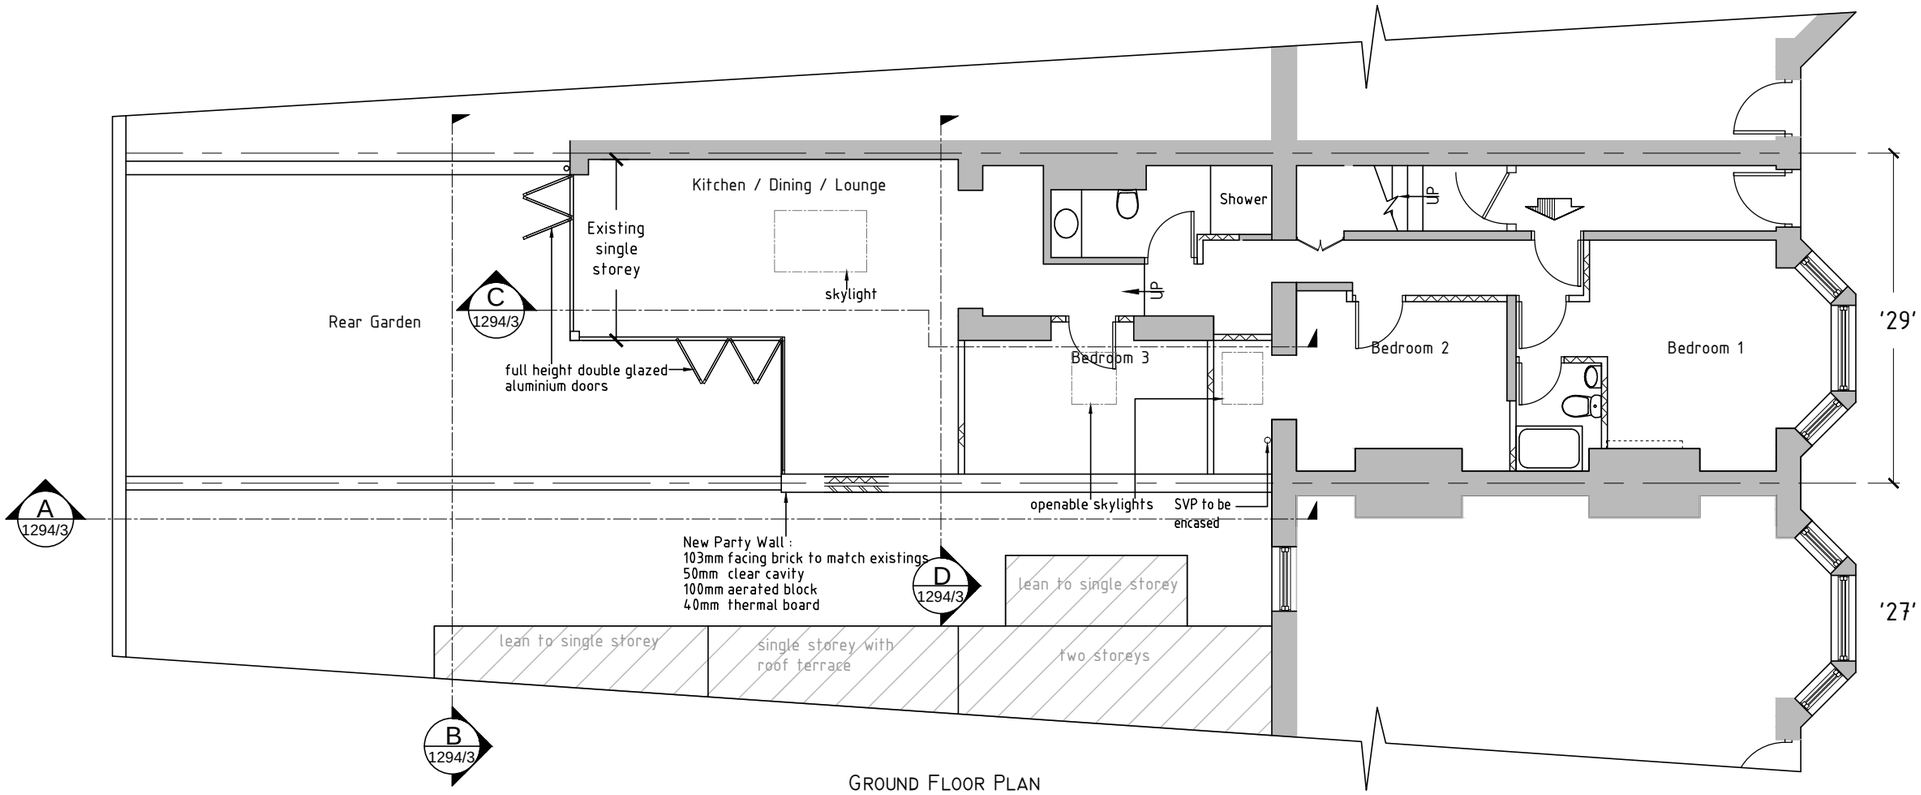


GROUND FLOOR PLAN

| | | |
|---|---|---|
| Rev.5 | 05/04/17 | sloped roof at new extension |
| Rev.4 | 21/02/17 | amend end of proposed side extension |
| Rev.3 | 09/02/17 | reduce length of proposed side ext'n to 8m. |
| Rev.2 | 01/02/17 | chimney breast in Bedroom 2 to be retained |
| Rev.1 | 19/01/17 | |

Top Concept
ICG House,Station Approach, Oldfield Lane N., Greenford, Middx. UB6 0AL

Job Title
Ground Floor Flat
29 Falkland Road, London NW5

Drawing Title
Proposed Floor and Roof Plans
Shows Proposed Side Extension Integrates with Existing

| Date | Scale @A3 |
|---|---|
| 05/04/17 | 1:100 |
| Drawing No. | Revision |
| 1294/2 | 5 |