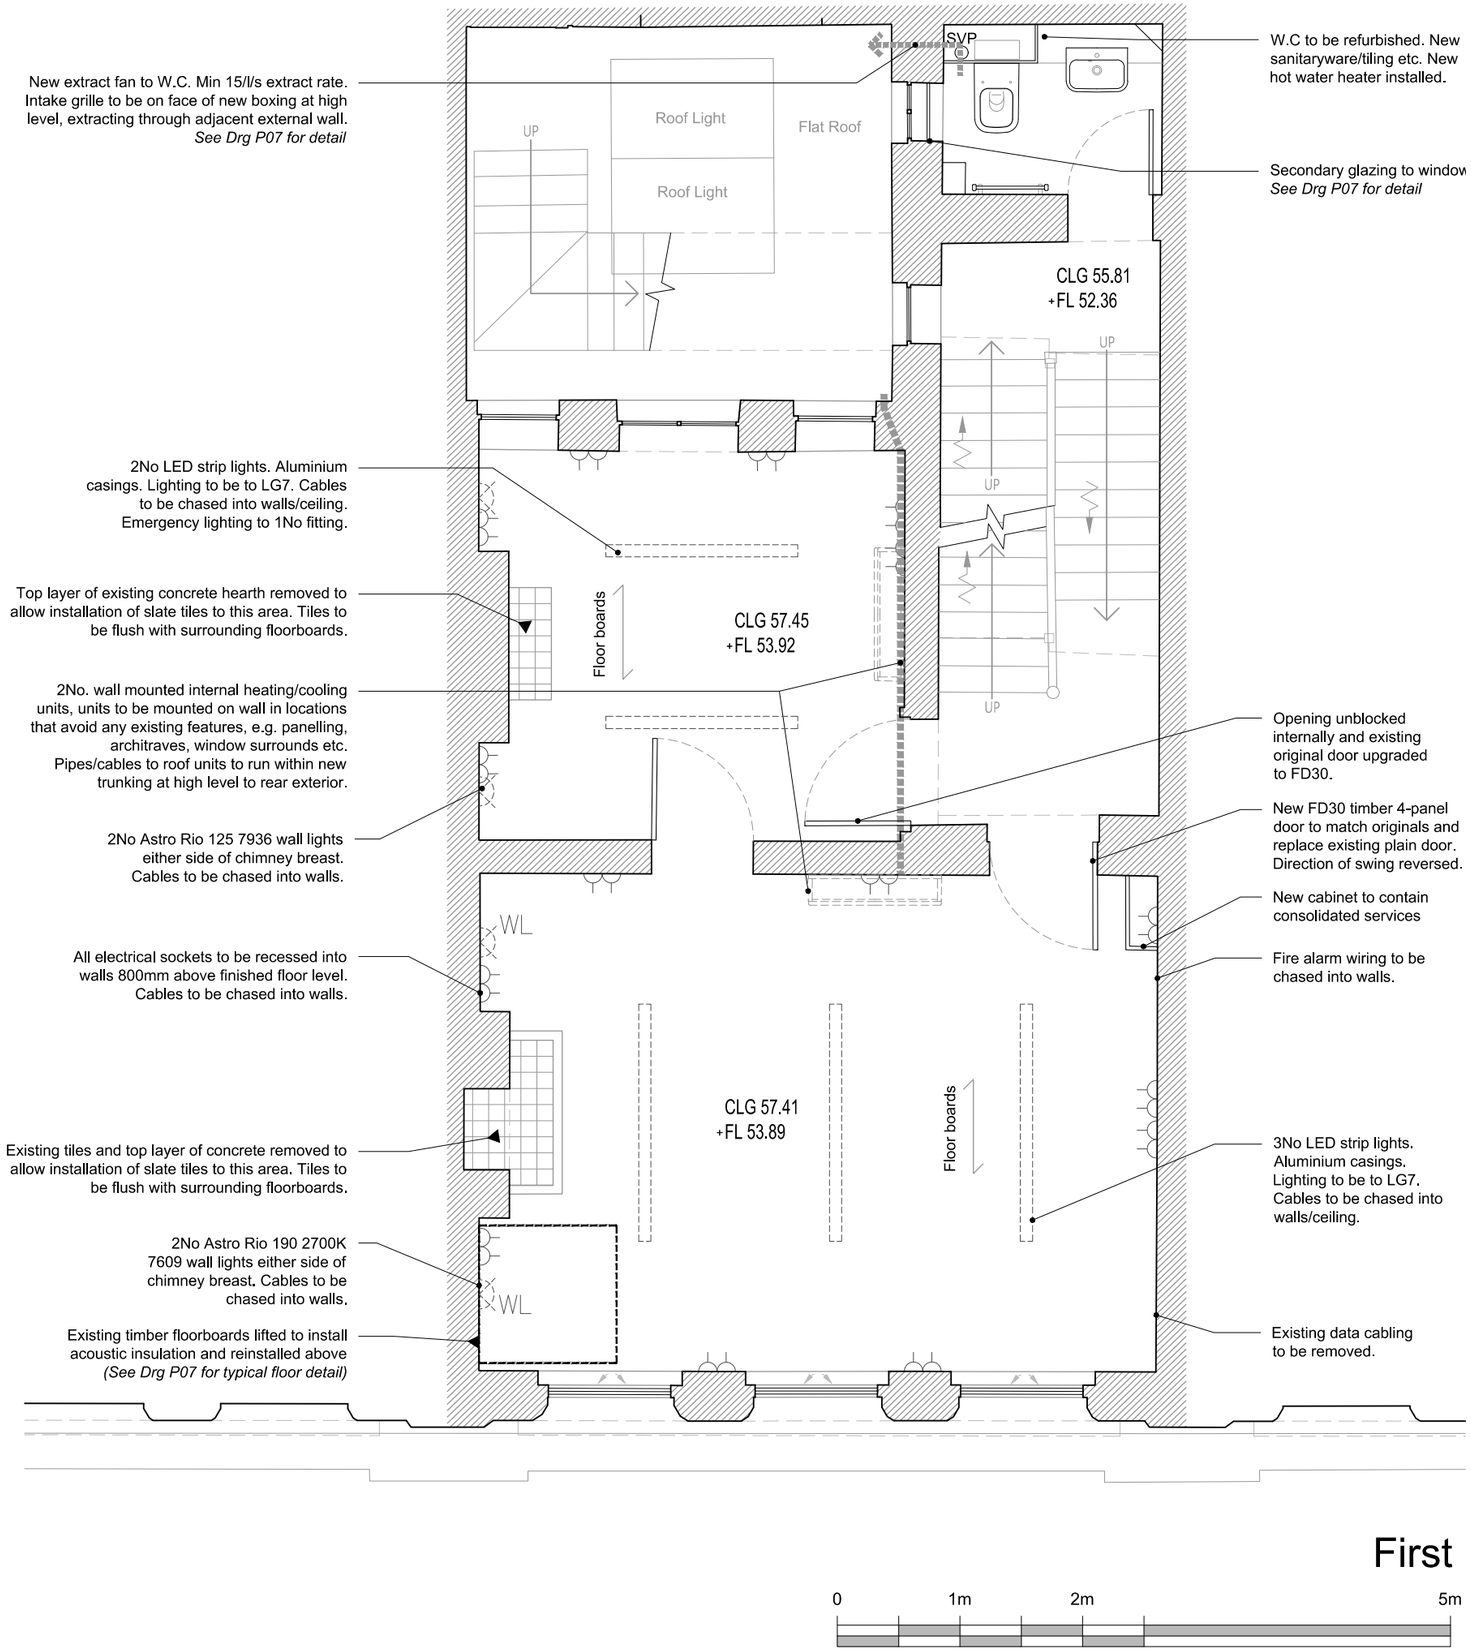

NOTES:

DO NOT SCALE FROM DRAWING.

ALL DIMENSIONS TO BE CONFIRMED ON SITE.

LOCATION PLAN @ 1:250

B	Extract fan added to W.C.	29-03-17
A	Existing cornice retained. Existing hearth replaced. Pendants changed to strip lights, wall light and socket locations shown.	28-03-17

DRAWING TITLE

FIRST FLOOR as Proposed

ADDRESS

29 Museum Street WC1A 1LH

PROJECT NAME

Installation of Roof Plant + Internal Alterations

DATE **Jan 2017**

SCALE **1:50 @ A3**

CLIENT

Alhambra Hotel Ltd

DRAWING NO. **23544-P01B**

Fresson&Tee
CHARTERED SURVEYORS
1 SANDWICH STREET
LONDON WC1H 9PF
Tel: (020) 7391 7100 Fax: (020) 7391 7121