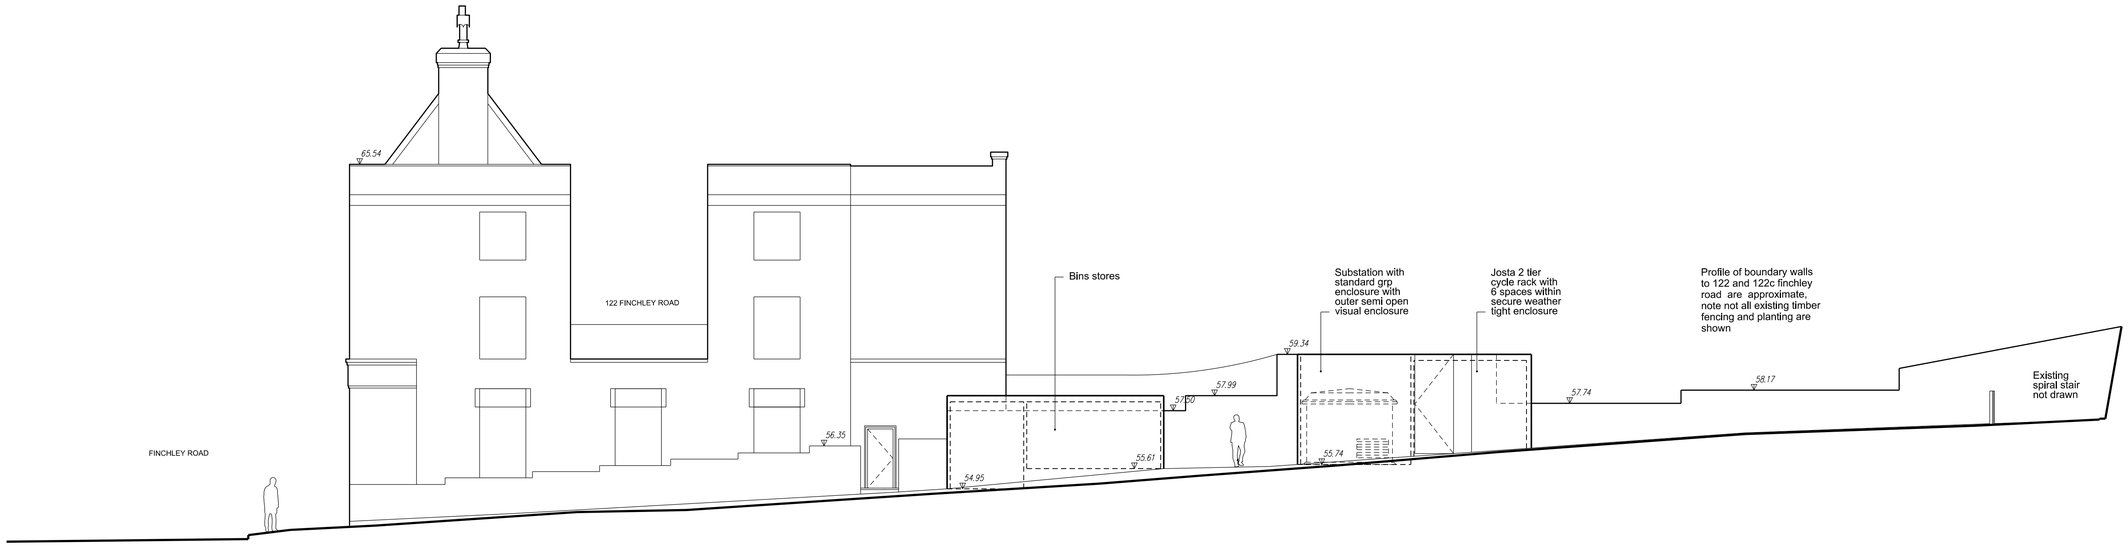

DO NOT SCALE

THE CONTRACTOR IS TO CHECK AND VERIFY ALL BUILDING AND SITE DIMENSIONS, LEVELS AND SEWER INVERT LEVELS AT CONNECTION POINTS BEFORE WORK STARTS.

THIS DRAWING IS TO BE READ AND CHECKED IN CONJUNCTION WITH ENGINEERS AND OTHER SPECIALIST DRAWINGS.

THE DRAWING AND THE WORKS DEPICTED ARE THE COPYRIGHT OF HAWORTH TOMPKINS LTD AND MAY NOT BE REPRODUCED EXCEPT BY WRITTEN PERMISSION.

NOTES

TO BE READ IN CONJUNCTION WITH GA PLANS, SECTIONS AND ELEVATIONS.

0 1 5M

REV	DATE	DESCRIPTION
P1	06.04.17	PLANNING SUBMISSION

33 Greenwood Place
London NW5 1LB
T + 44 (0)20 7250 3225
W www.haworthtompkins.com

Haworth Tompkins

JOB 1326: HOLY TRINITY

DRG PROPOSED SOUTH ELEVATION TO SUBSTATION, BINS AND CYCLES STORES

DRG No 1326-HT-E-004 REV P1

SCALE 1:100@A1, 1:200@A3 DATE 06.04.17

DRAWN BY AL INSPECTED BY JS

DRAWING STATUS PLANNING