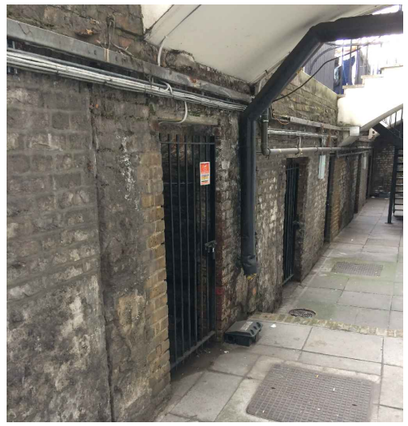

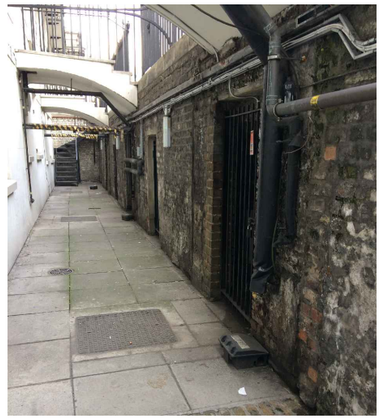

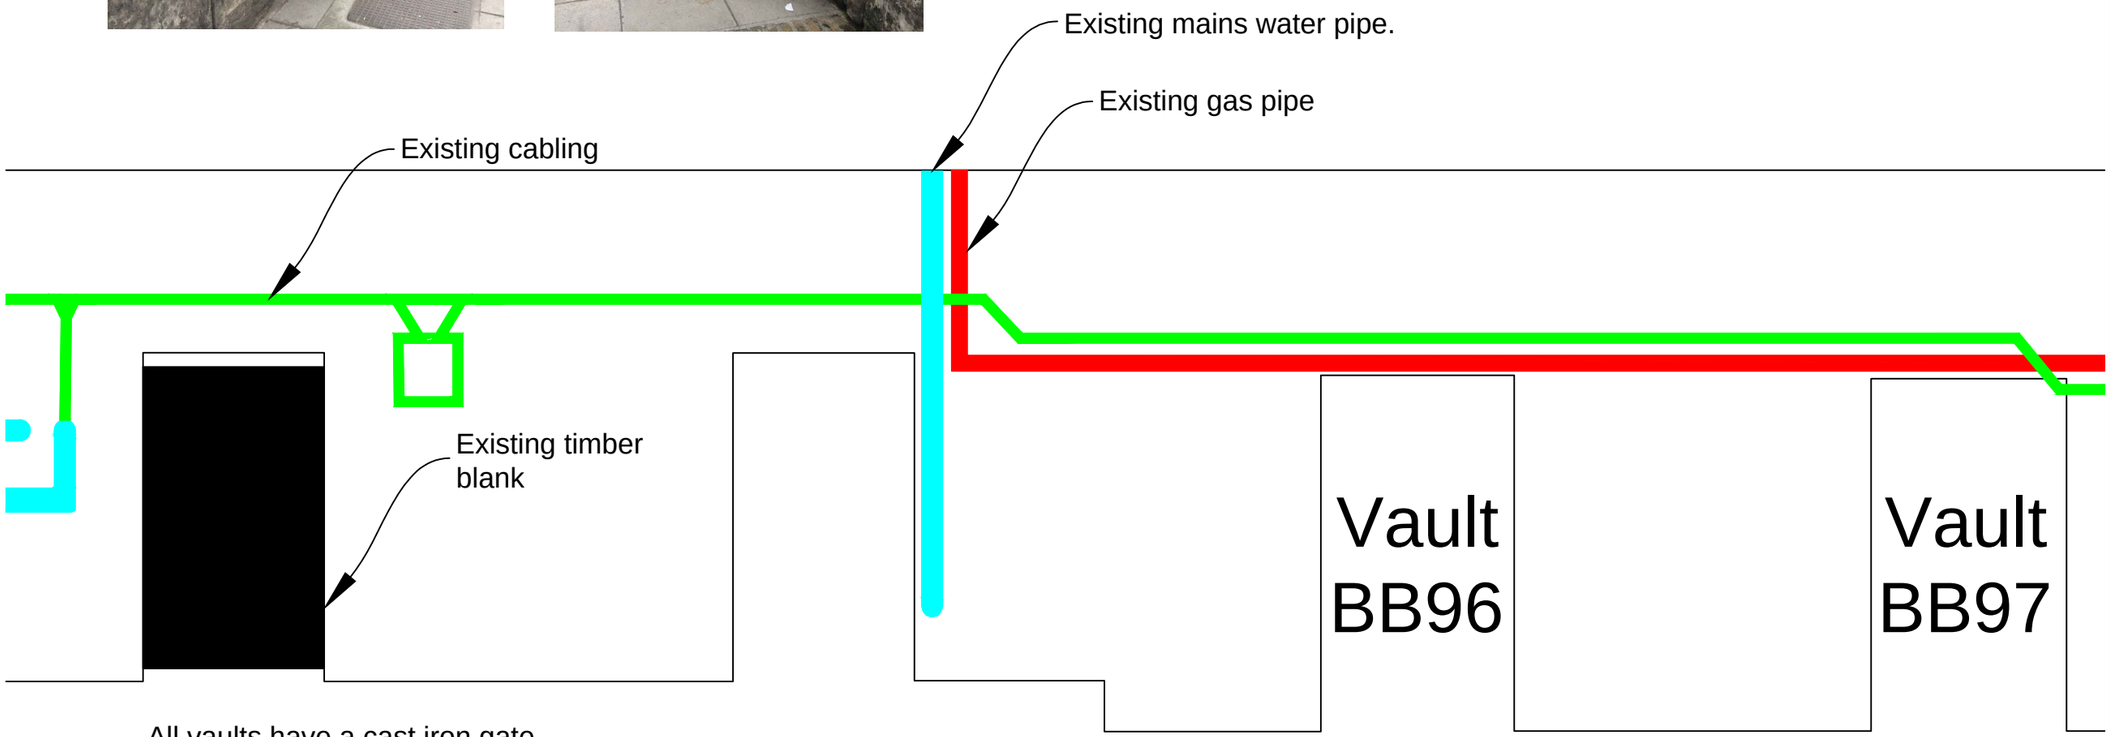

All vaults have a cast iron gate which is not shown in this drawing. Timber blank will be fixed to the inside face of the cast iron gate as in the existing example.

DO NOT SCALE
Use only written dimension. All dimension must be verified prior to works being put into hand and any discrepancies reported to the originator.

Health and Safety Information

	Details	Sign	Date
Asbestos Survey			
Structural Check/Lifting & Handling			
Site Survey			
Access and Egress/Site Compound			
Hazards Identified			

General Notes

REV	Details of Revision	Date	Sign

UCL

FAITHFUL+GOULD
Euston Tower, 186 Euston Road, London, NW1 3AT
Tel: +44(0)207 121 2121

Project
UCL - 119-125 Gower Street

Title
119-125 Gower Street Vaults
Existing Services Locations

Drawing No			
UCL/ATH/001			
Scale	Drawn	Checked	Co-ord chk
1:30	CB	AS	AS
Drawing size	Date	Date	Date
A3	29/03/2017	29/03/2017	29/03/2017

Status
PLANNING ISSUE

©FAITHFUL+GOULD COPYRIGHT : REPRODUCTION IN WHOLE OR PART BY ANY MEANS IS PROHIBITED WITHOUT THE PRIOR WRITTEN PERMISSION OF FAITHFUL+GOULD