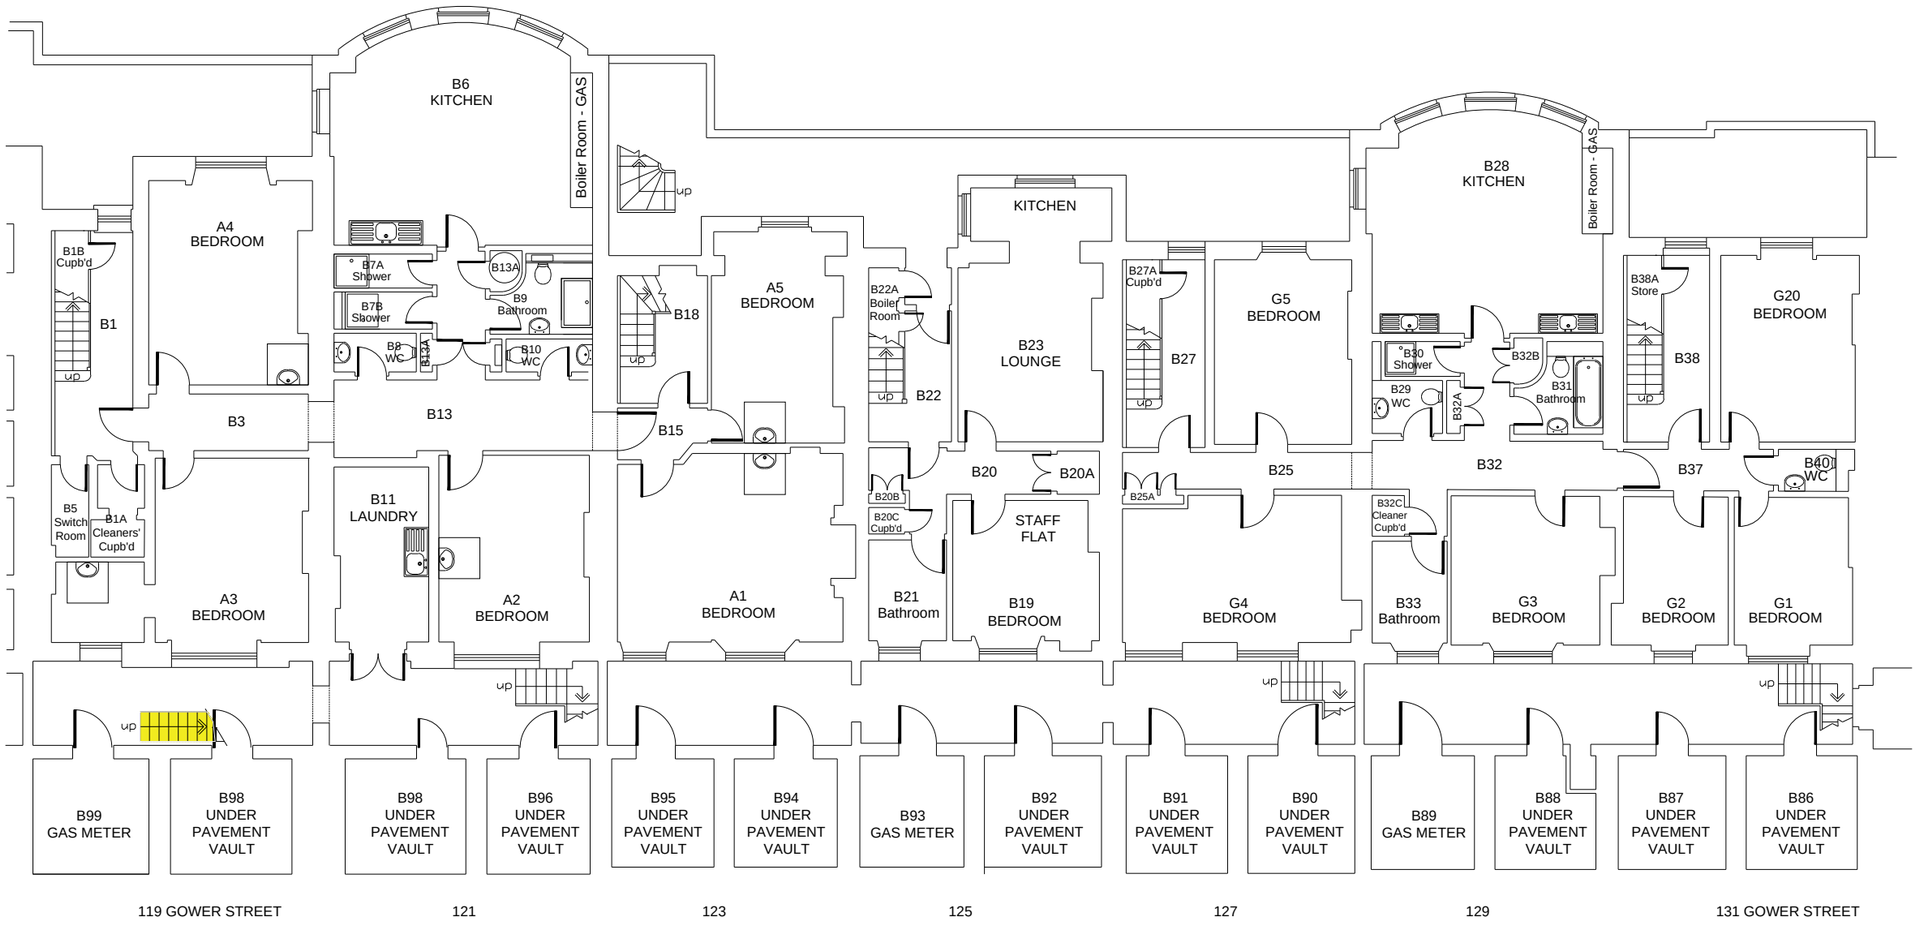

LOWER GROUND FLOOR

DO NOT SCALE

Use only written dimension. All dimension must be verified prior to works being put into hand and any discrepancies reported to the originator.

Health and Safety Information

	Details	Sign	Date
Asbestos Survey			
Structural Check/Lifting & Handling			
Site Survey			
Access and Egress/Site Compound			
Hazards Identified			

General Notes

Allow to undertake repairs to Fire Escape Stair G as per the schedule of works.

REV	Details of Revision	Date	Sign

Client

FAITHFUL+GOULD

Euston Tower, 186 Euston Road, London, NW1 3AT

Tel: +44(0)207 121 2121

Project

UCL Summer Works 2017-
Arthur Tattersall House - Tender Issue

Title

Fire Escape Stair G Repairs - Lower Ground

Drawing No: UCL/ATH/58

Scale	Drawn	Checked	Co-ord chk
1:150	SU	LY	
Drawing size: A3	Date: 13/02/2017	Date: 20/02/2017	Date

Status: TENDER ISSUE

©FAITHFUL+GOULD COPYRIGHT : REPRODUCTION IN WHOLE OR PART BY ANY MEANS IS PROHIBITED WITHOUT THE PRIOR WRITTEN PERMISSION OF FAITHFUL+GOULD