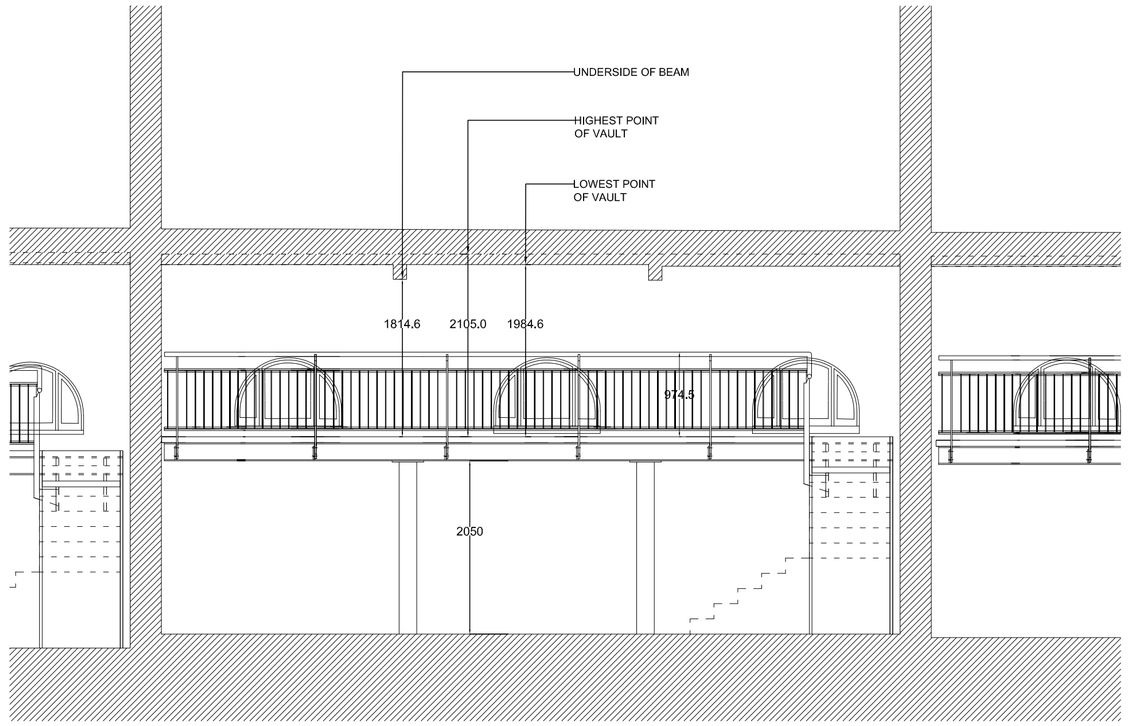

01 SECTION AA AS PROPOSED
205 1:50

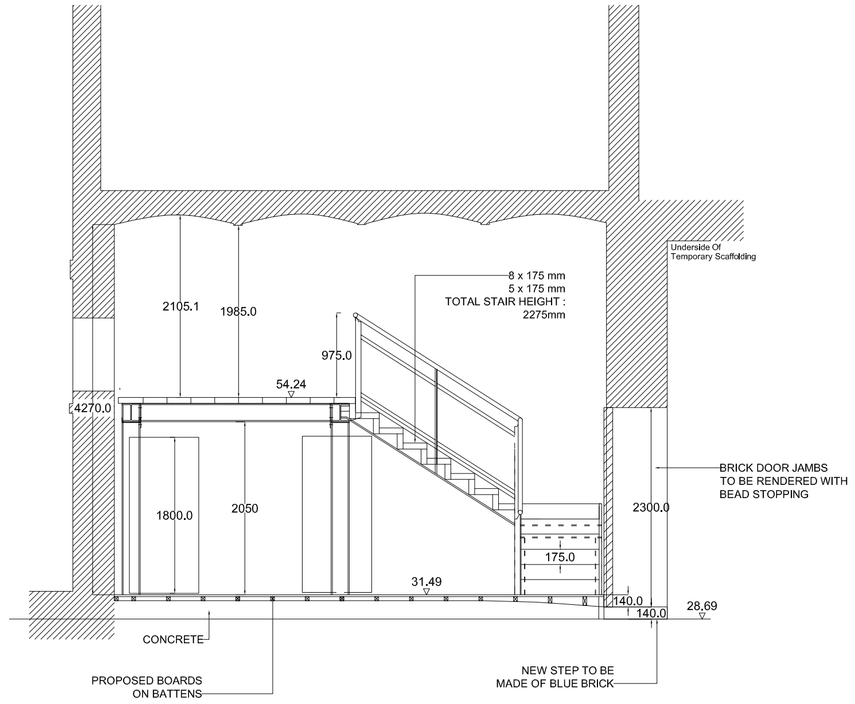

02 SECTION BB AS PROPOSED
205 1:50

0m 2m 5m

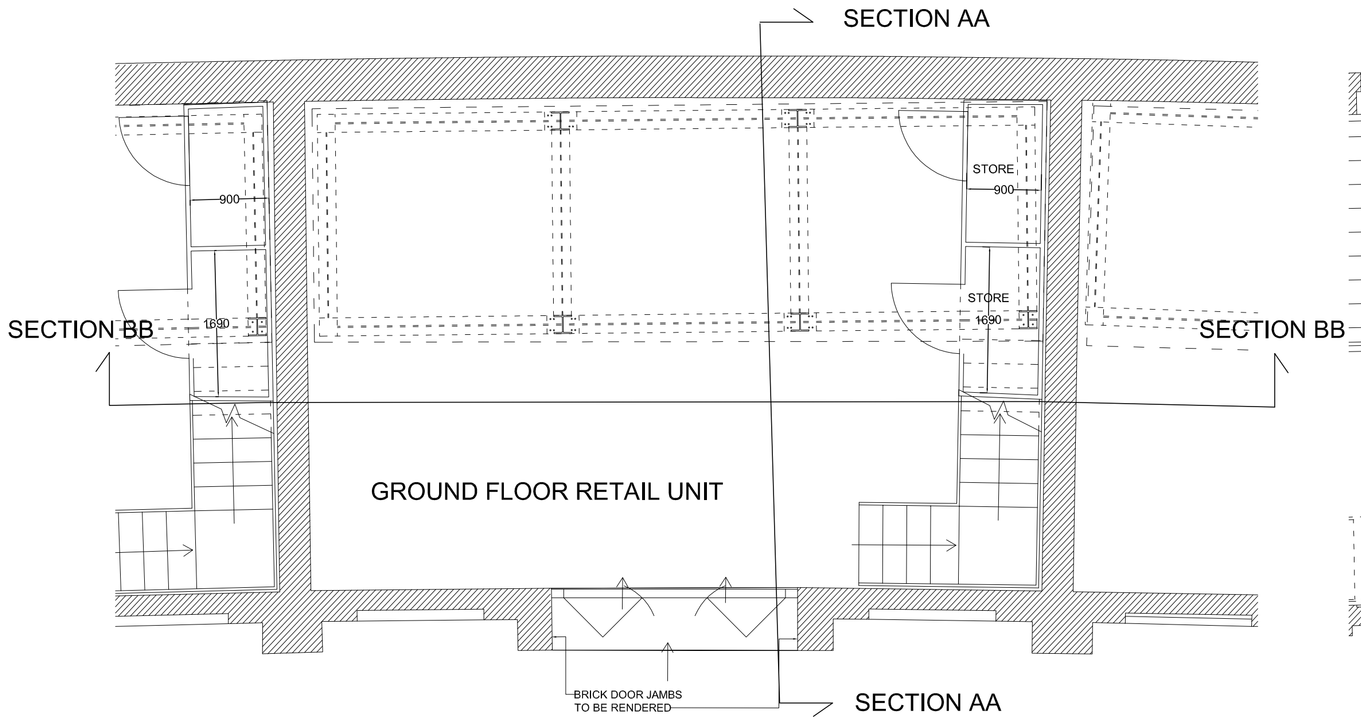

03 GROUND FLOOR PLAN AS PROPOSED
205 1:50

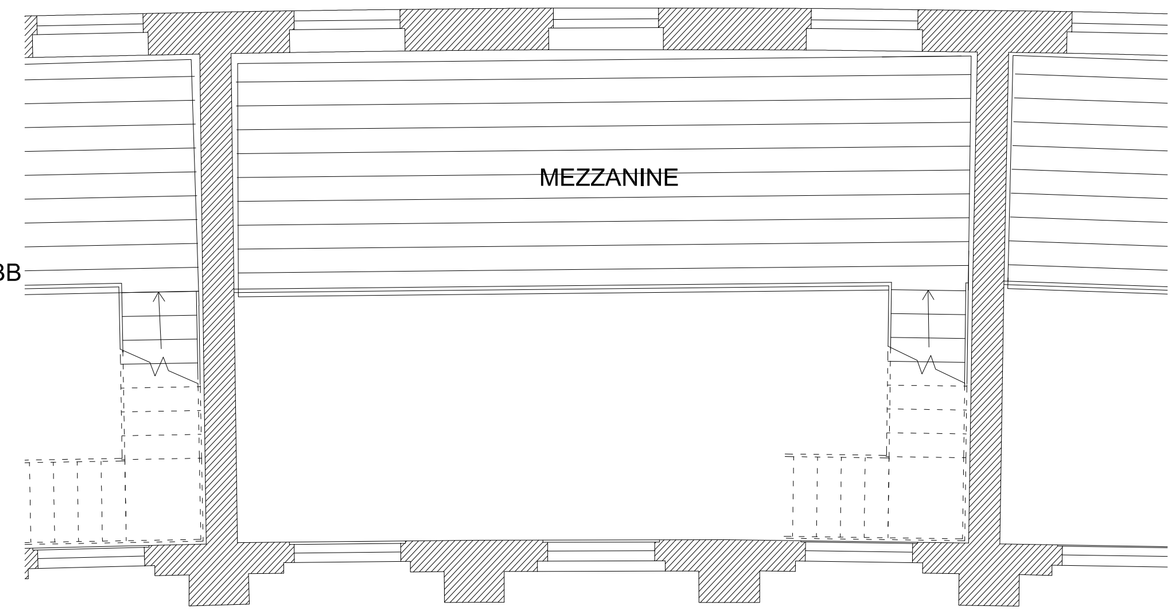

04 MEZZANINE PLAN AS PROPOSED
205 1:50

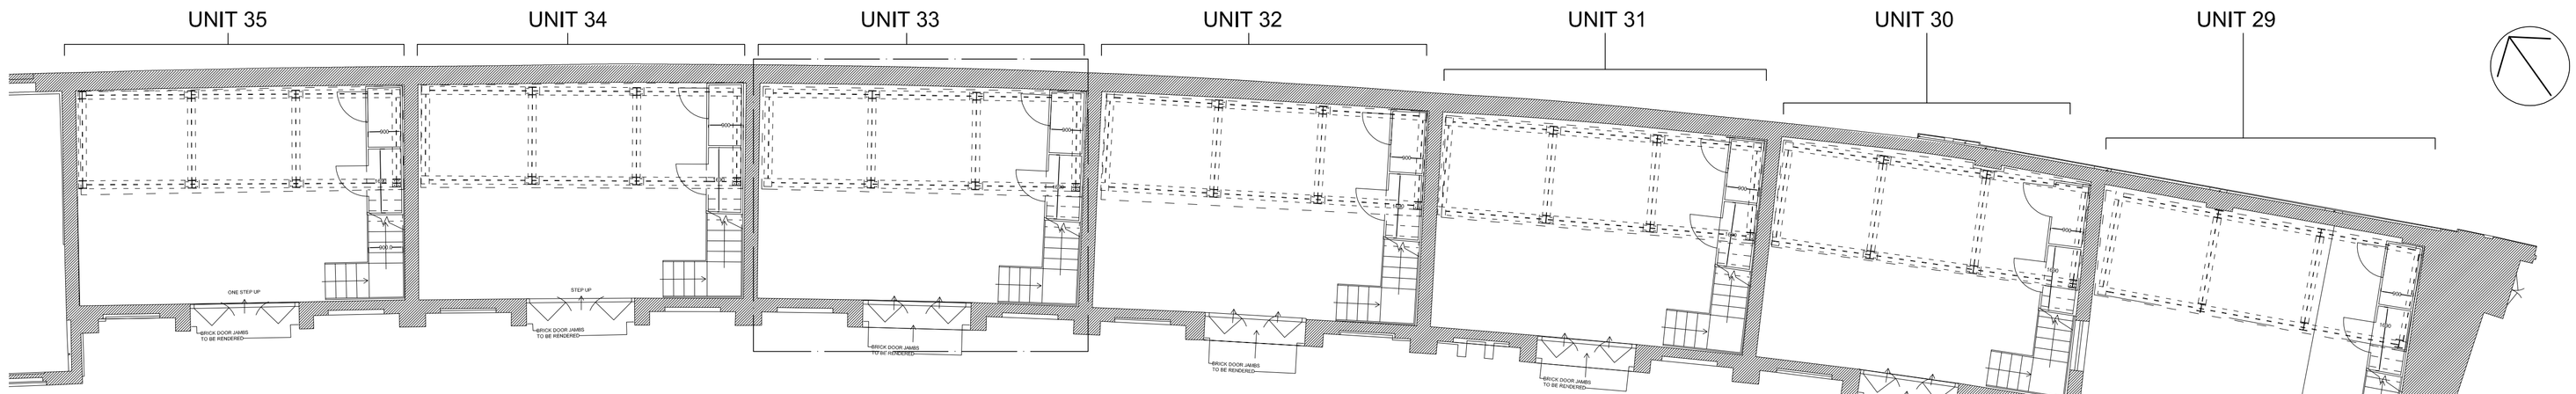

05 GROUND FLOOR PLAN AS PROPOSED
205 1:100

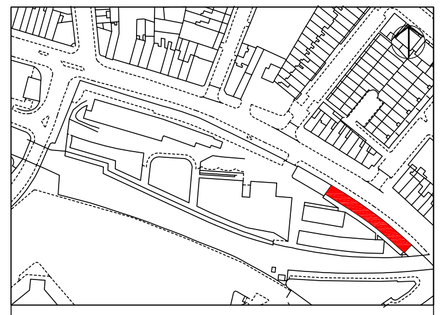

Please note that information used to produce these drawings is based on measured survey supplied by others; Heritage Architecture can not be held responsible for any inaccuracies that may exist. Please do not scale drawings.All dimensions should be verified on site.

Note:

All structural opening sizes to be checked and confirmed prior to any manufacture

Camden Stables Market
London
NW1
United Kingdom

STANLEY SIDINGS

Camden Stable Market
Chalk Farm Building

Drawing Title
CHALK FARM
UNIT 33 AS PROPOSED

Scale
1:50 @ A1

Rev. *

Drawing Status
FOR PLANNING

Date
April 2017

Drawing No
N2241-29-35-205

STEPHEN LEVRANT HERITAGE ARCHITECTURE
62 British Grove, London, W4 2NL
E-mail: info@heritagemail.co.uk
T: 0208 748 5501
F: 0208 748 4492