SCALE 1:50

0 1M 2M 3M 4M 5M

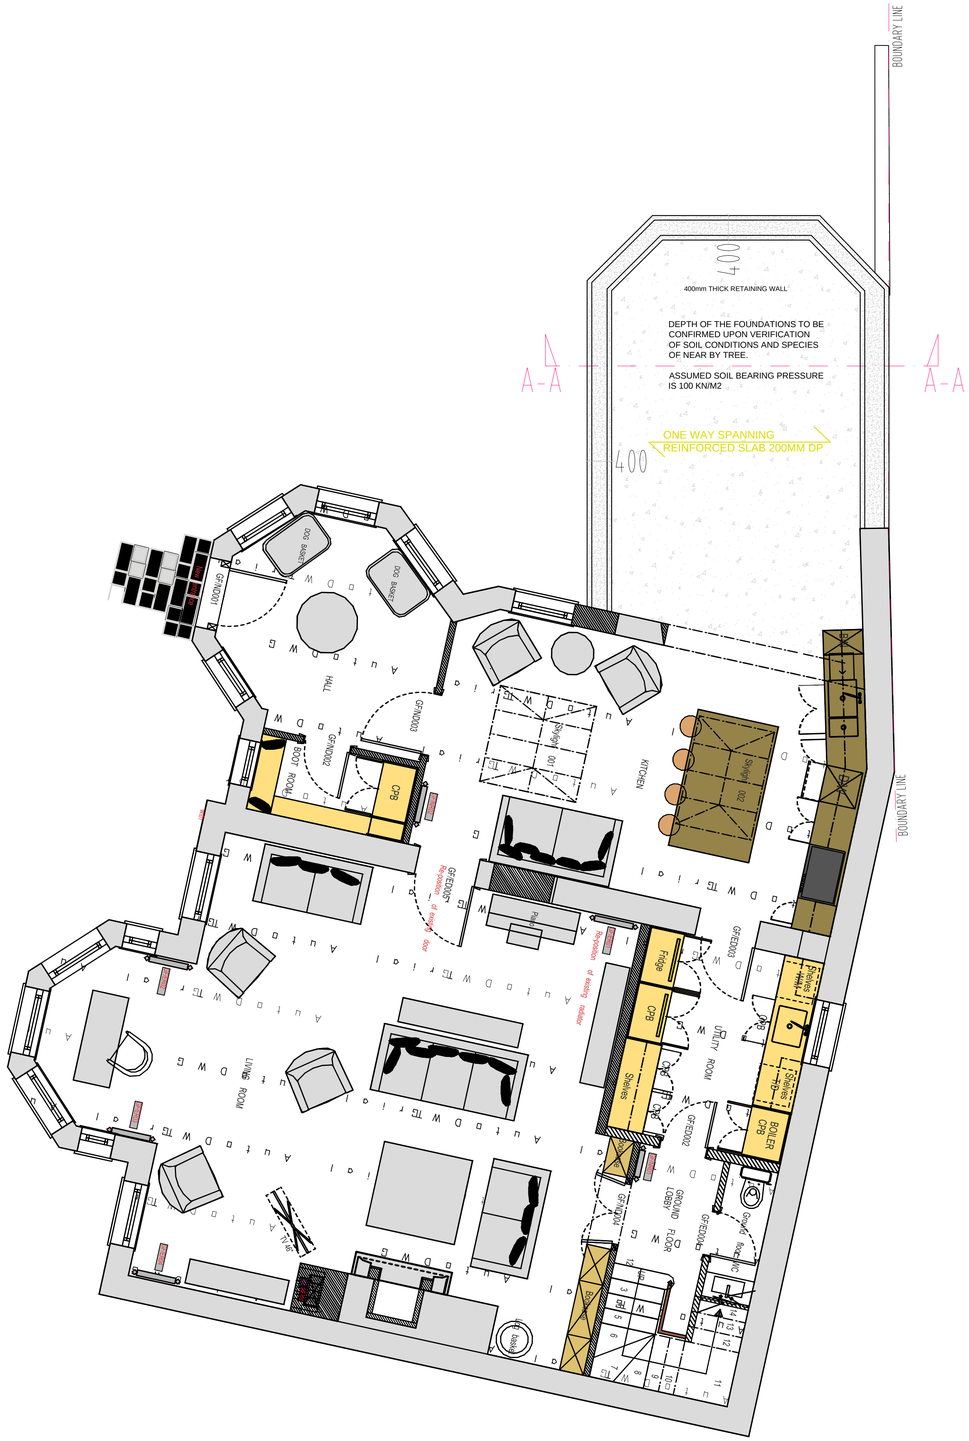
BOUNDARY LINE
400mm THICK RETAINING WALL
DEPTH OF THE FOUNDATIONS TO BE CONFIRMED UPON VERIFICATION OF SOIL CONDITIONS AND SPECIES OF NEAR BY TREE.
ASSUMED SOIL BEARING PRESSURE IS 100 KN/M2
ONE WAY SPANNING REINFORCED SLAB 200MM DP
A-A
A-A
400
400
BOUNDARY LINE
Auto Drawing
HALL
GF/W001
GF/W002
GF/W003
BOOT ROOM
CPB
KITCHEN
Sink
Shelves
GF/E003
GF/E002
GF/E001
UTILITY ROOM
Fridge
CPB
Shelves
BOILER CPB
Shelves
Pantry
Boiler
LIVING ROOM
Table
Sofa
Table
Table
Table