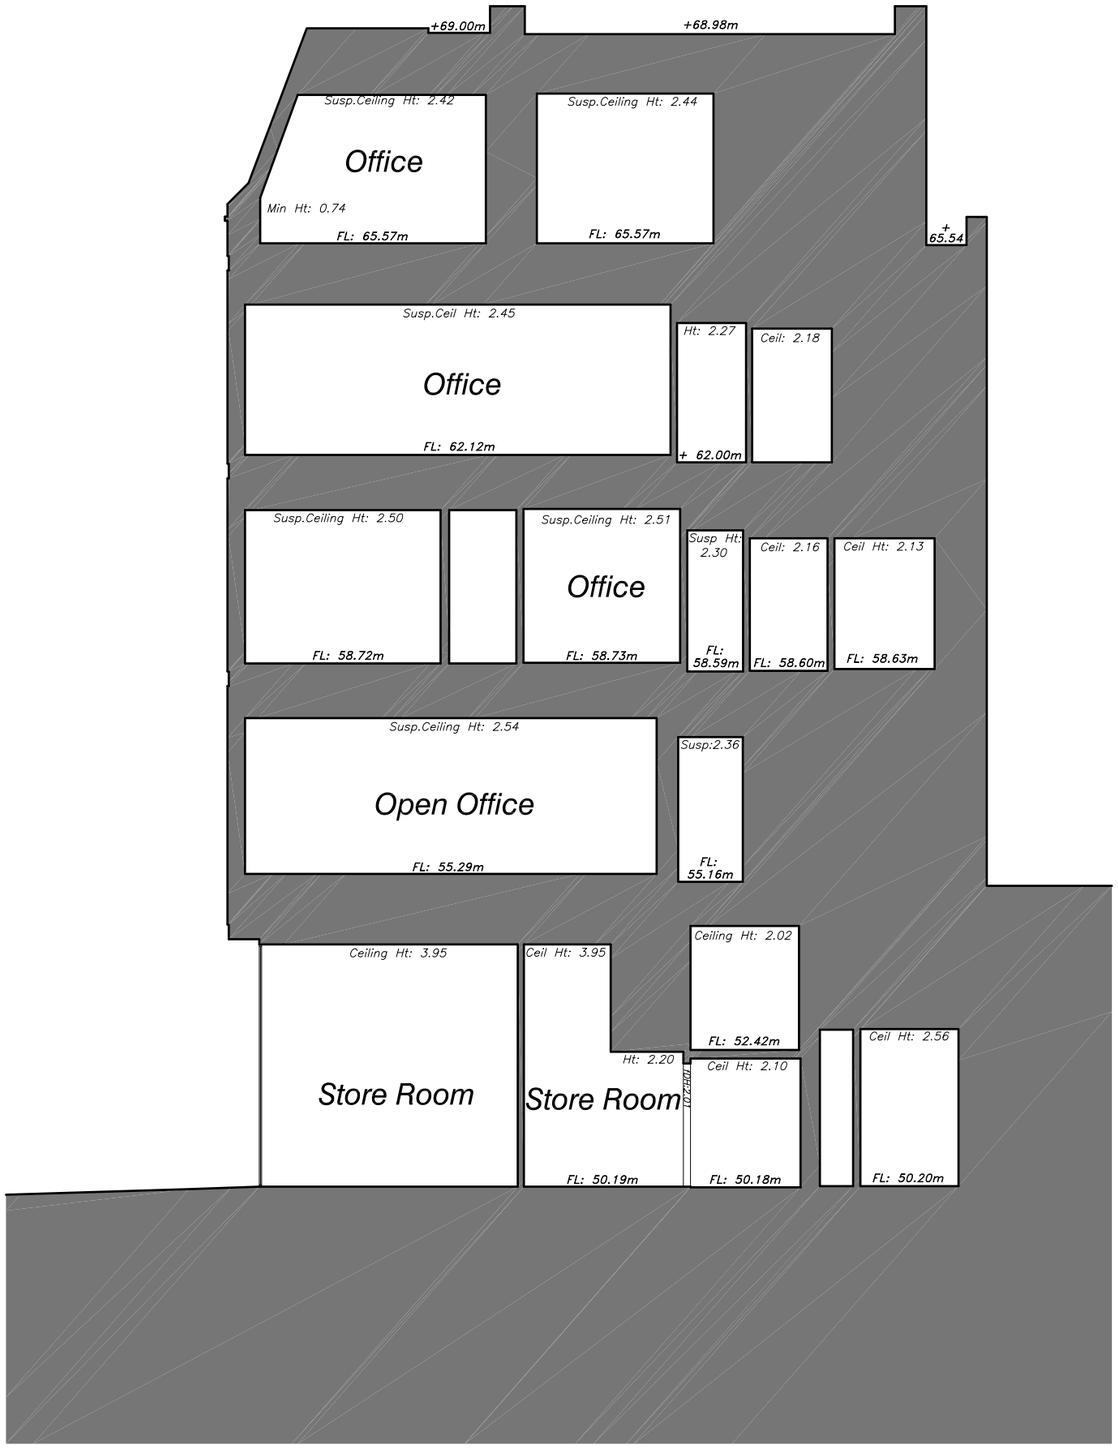

0 1m 2m 5m

DATE	REVISIONS
21.04.2017	PL01 PLANNING SUBMISSION

Do not scale from this drawing
All dimensions to be confirmed on site
Information contained within this drawing is the sole copyright of EMRYS Architects Ltd and is not to be reproduced without permission
EMRYS Architects are to be notified immediately of any discrepancies

EMRYS
CAP House | 9-12 Long Lane | London | EC1A 9HA
mail@emrysarchitects.com
www.emrysarchitects.com T : 020 7726 5060

JOB NO. 1604
CLIENT GMS Estates

TITLE 15 STUKELEY STREET
LONDON, WC2

DWG EXISTING SECTIONS
SECTION 2

DRAWN CJ
DATE 21.04.2017
SCALE @ A1 1/100

CHECKED GE
STATUS PLANNING
REV PL01

DWG NO. 1604-0100-AP-110