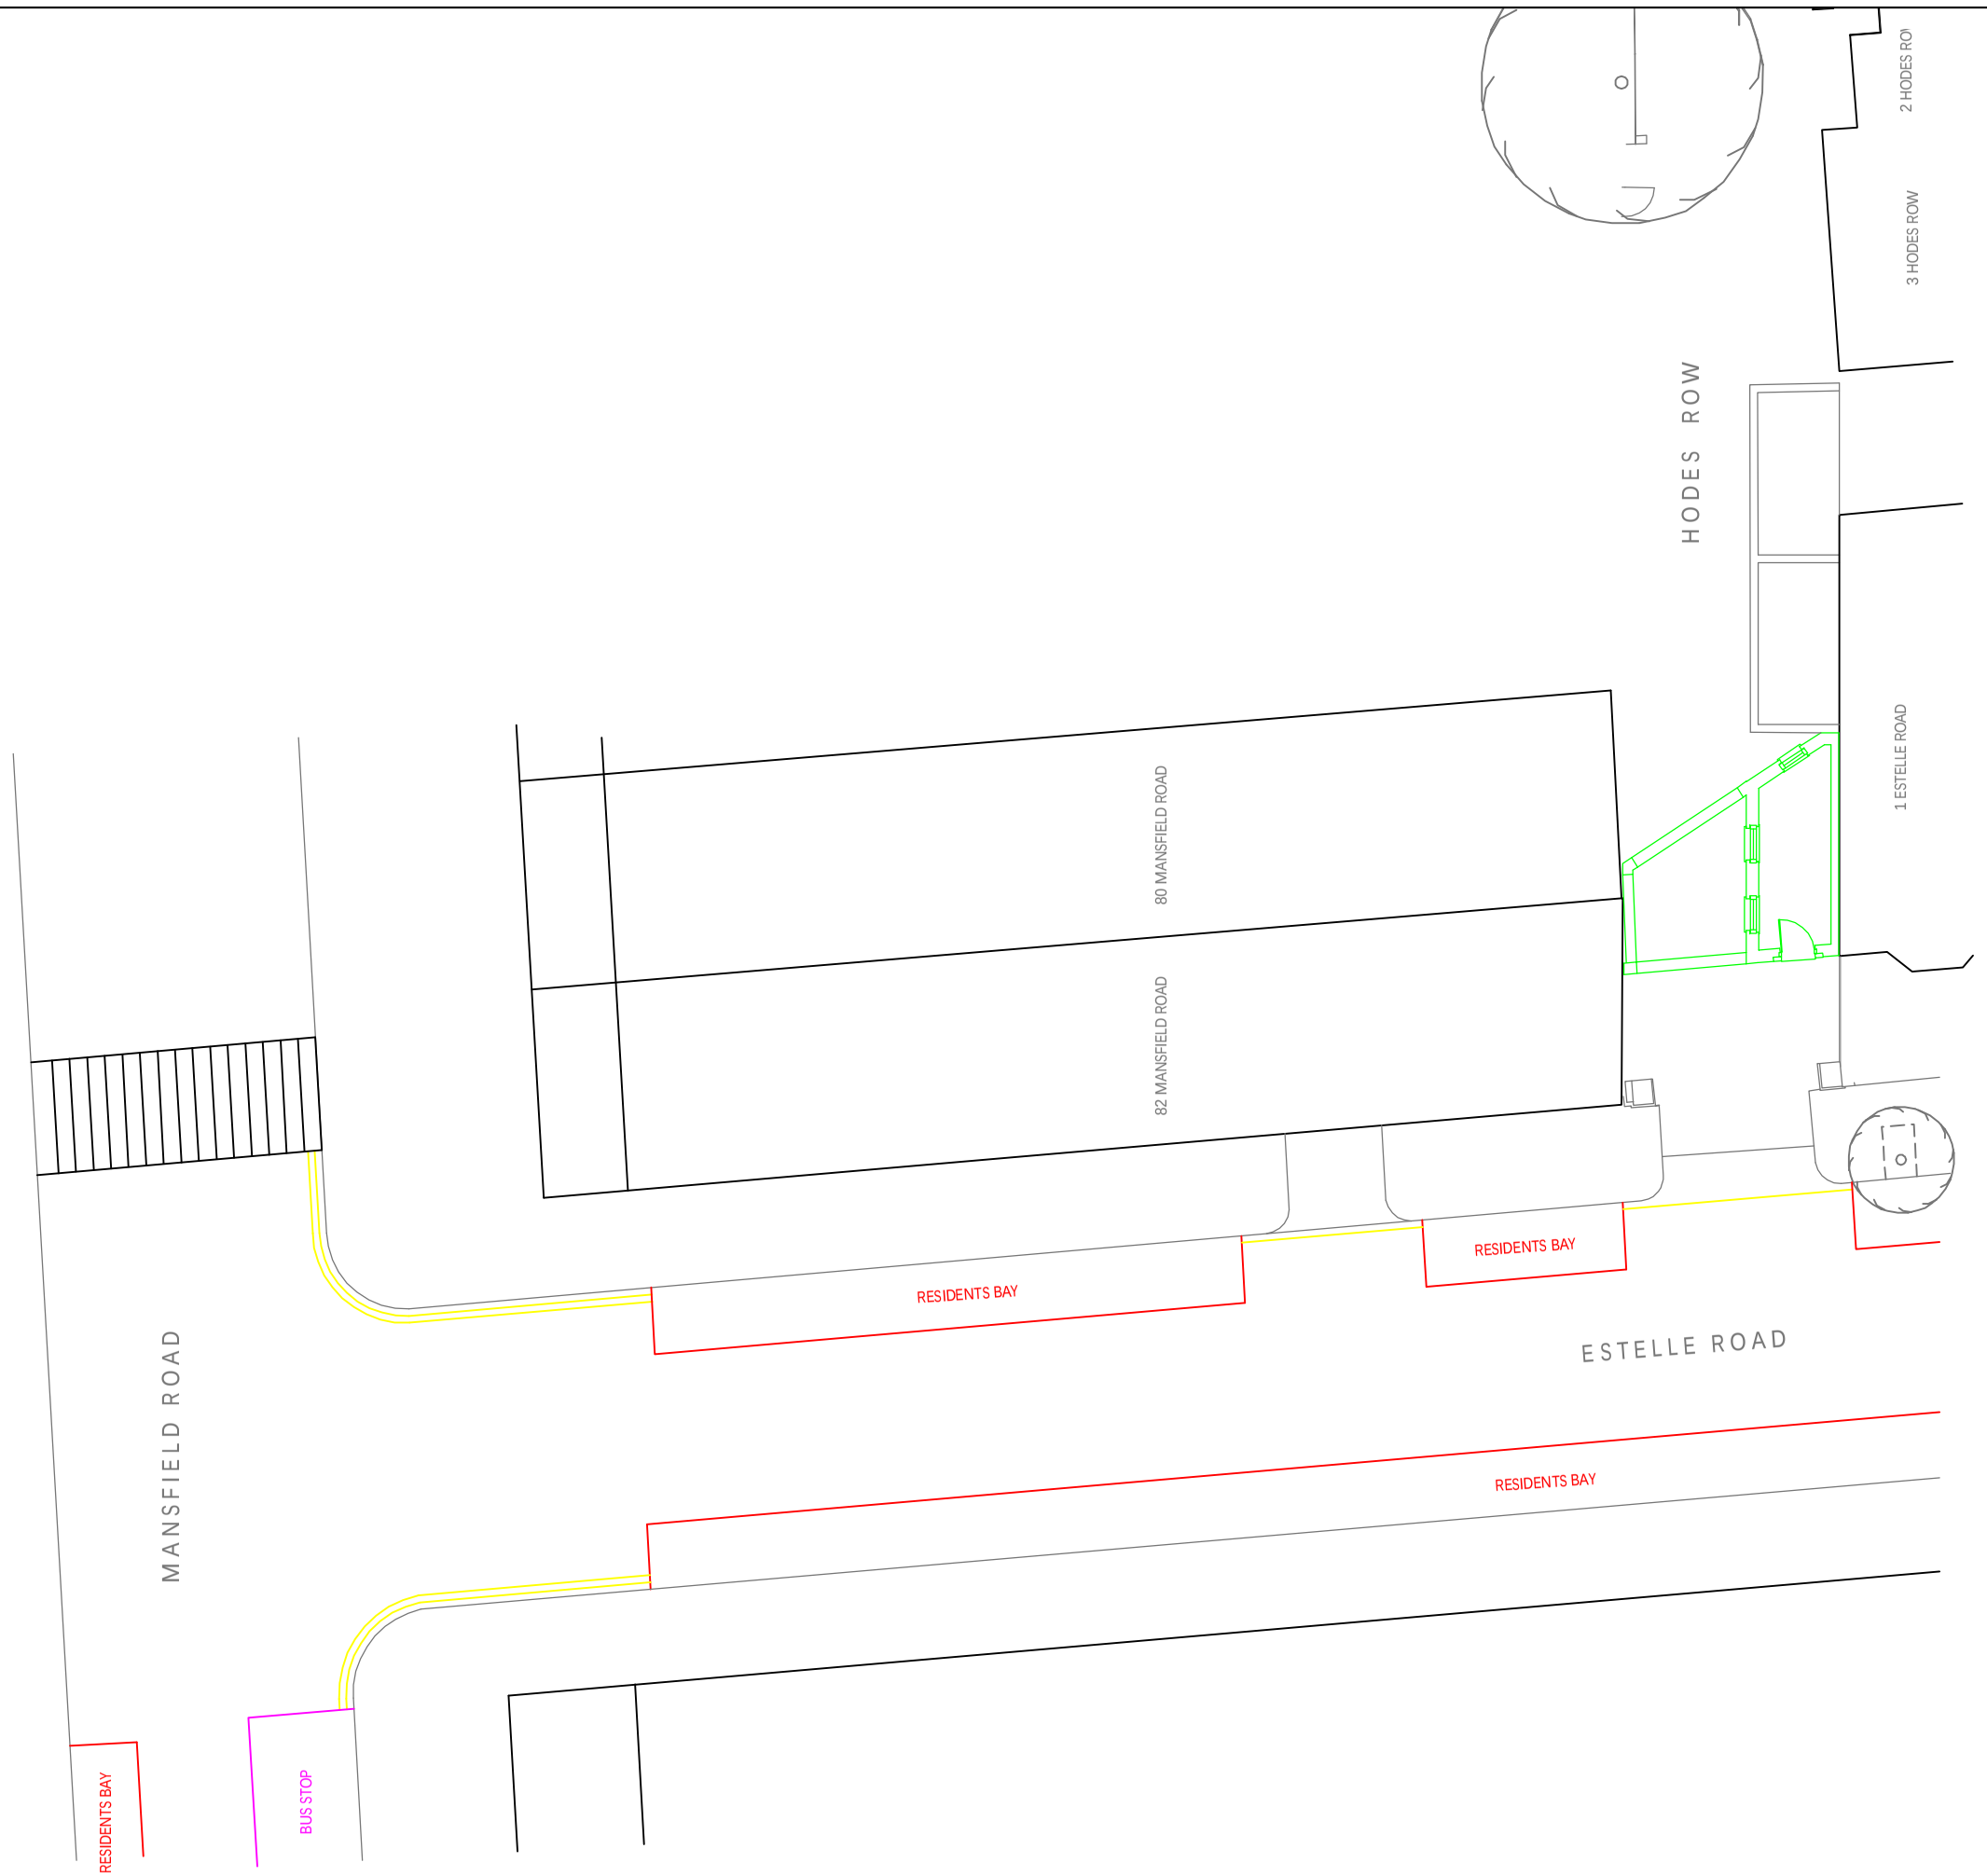

Revisions

Hodes Row
London
NW3 2JZ

Mr G Hodes

Local Highway Plan

Scale:	Date:	Ref:
1:200@A3	APR '17	590/35

CLARKE ASSOCIATES
CHARTERED BUILDING SURVEYORS
5 Abbey Parade, Ealing, London, W5 1EE
Tel: 020 8997 0309 Fax: 020 8991 0469
E- mail :- post@clarkeassociatesuk.com