Pos. EE - W1, Quantity: 1
Finish: HP
Job: DWL - 23 Prince Albert Road - REV
System: SMA Slide 2000
Exterior View

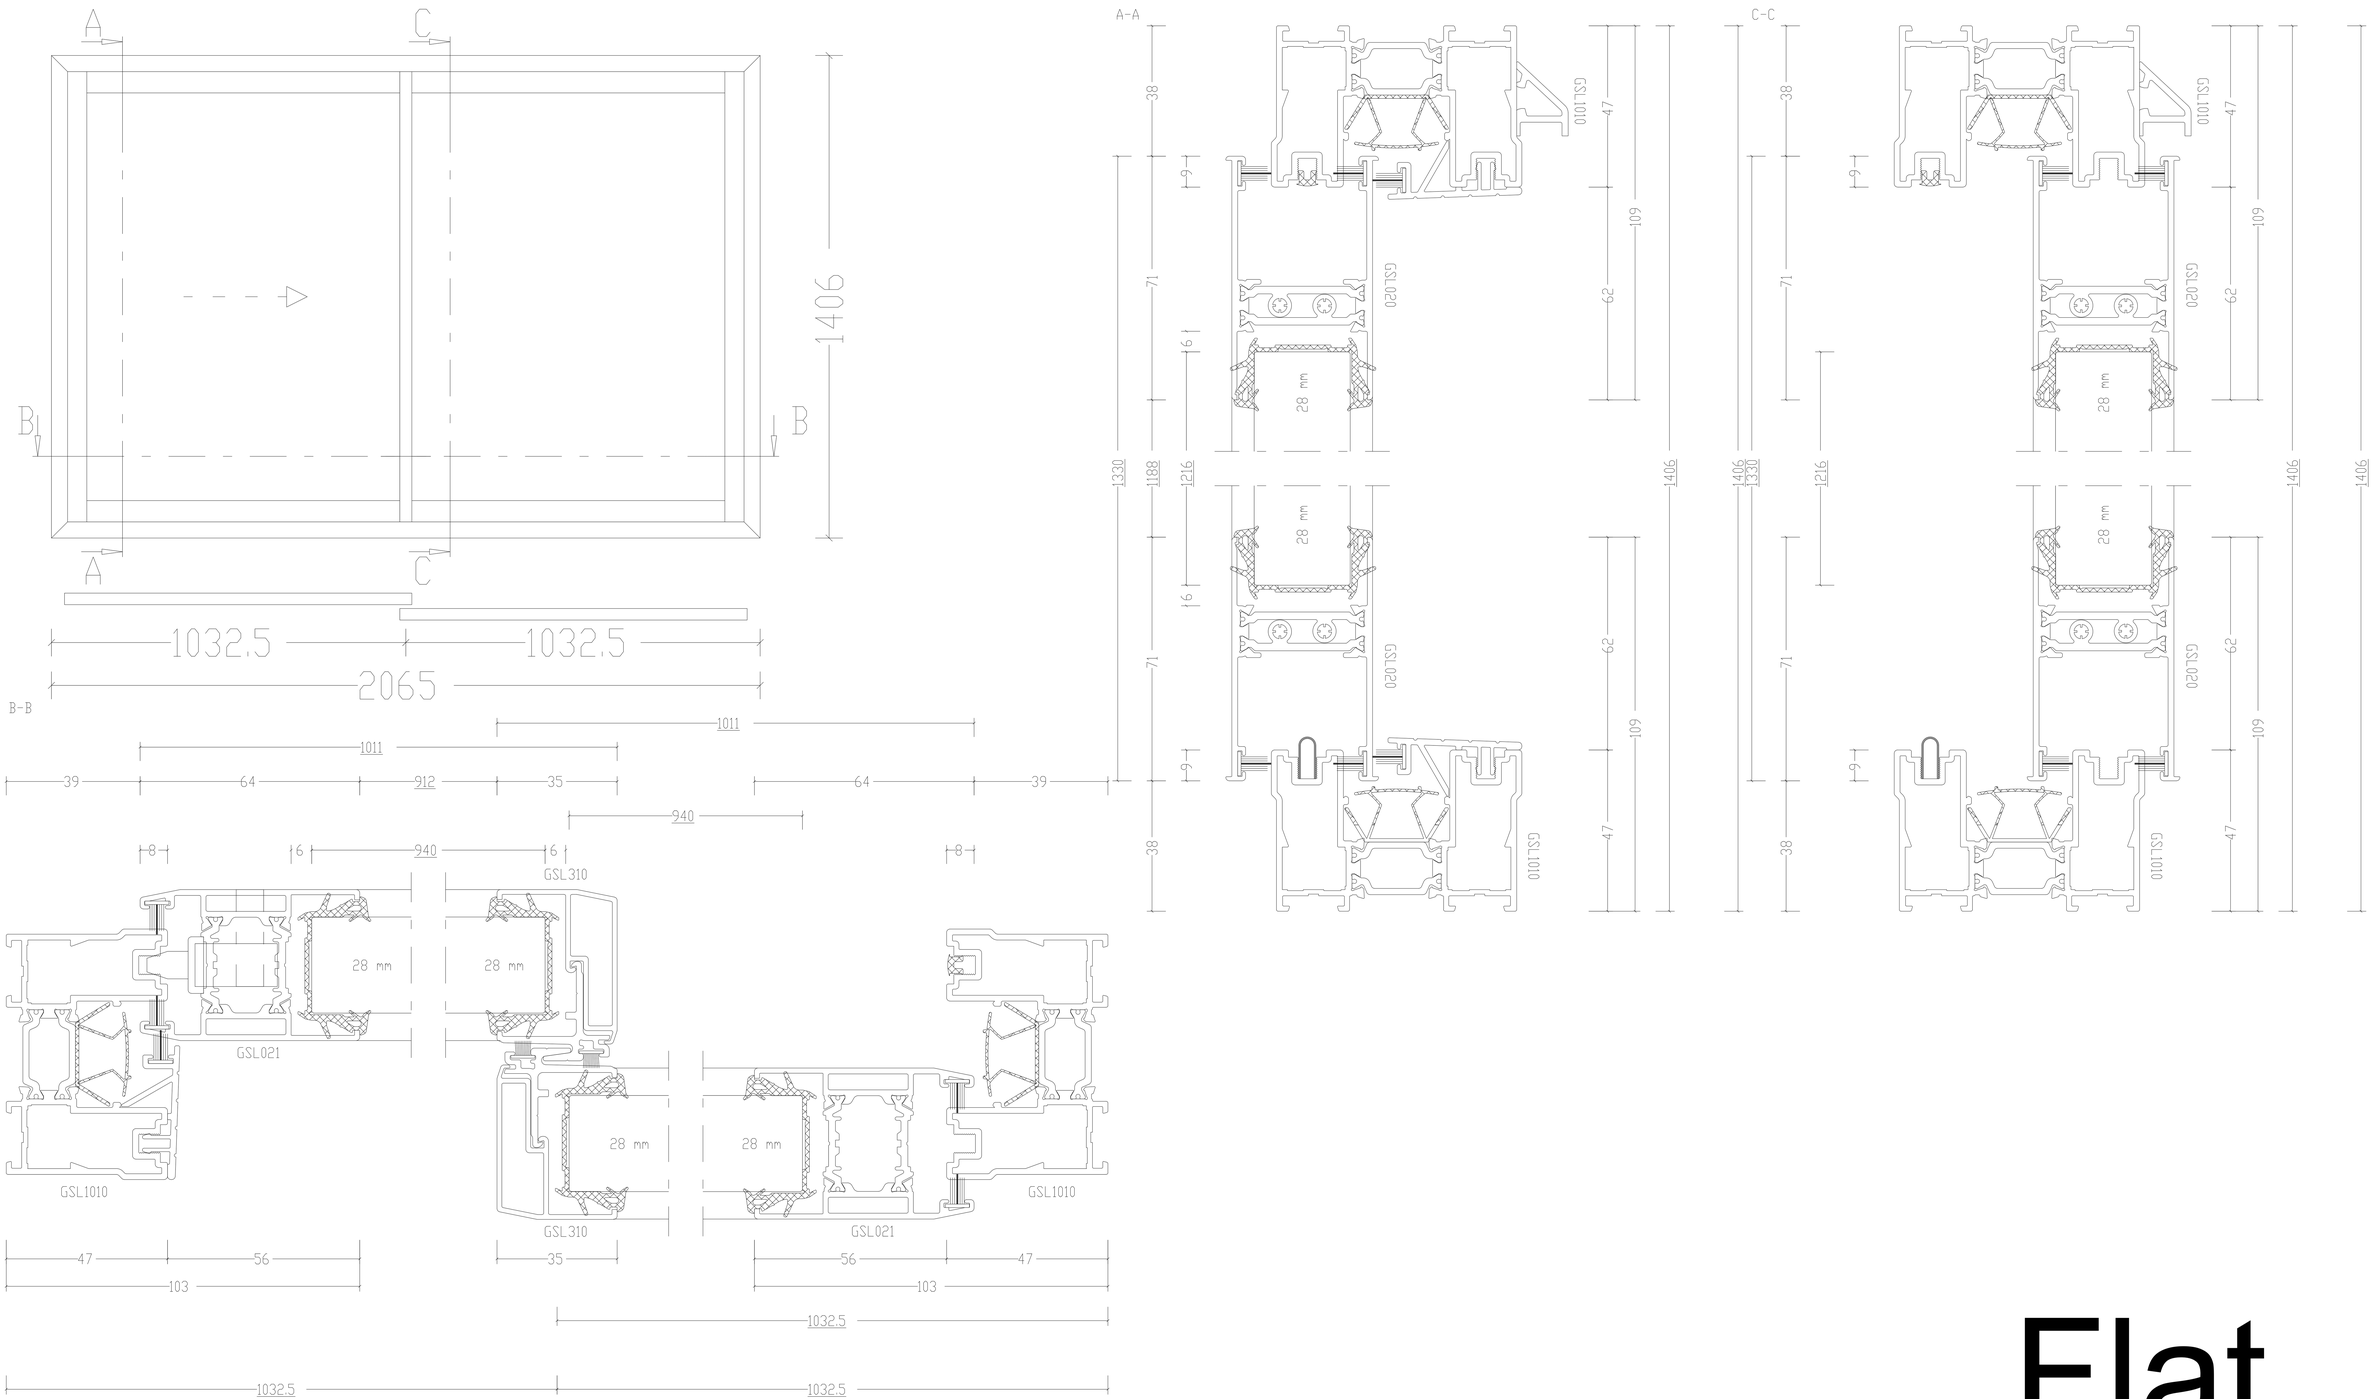

Flat

Pos. NE - EE W1, Quantity: 1
Finish: HP
Job: DWL - 23 Prince Albert Road - REV
Exterior View

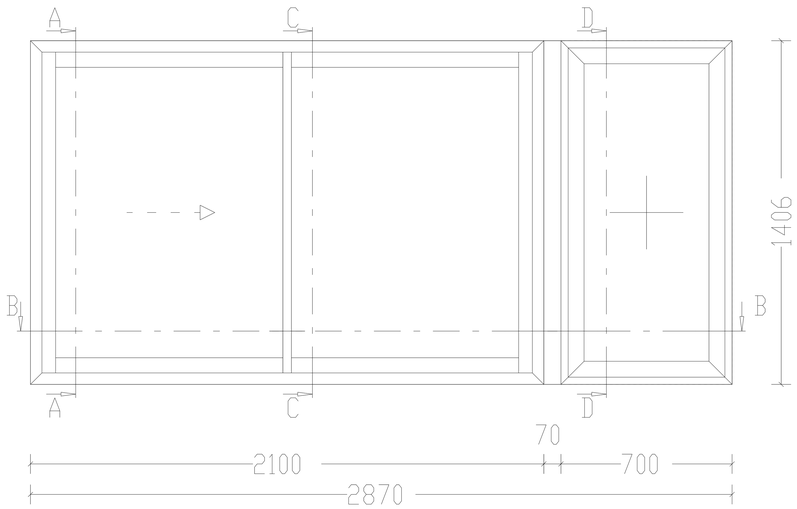

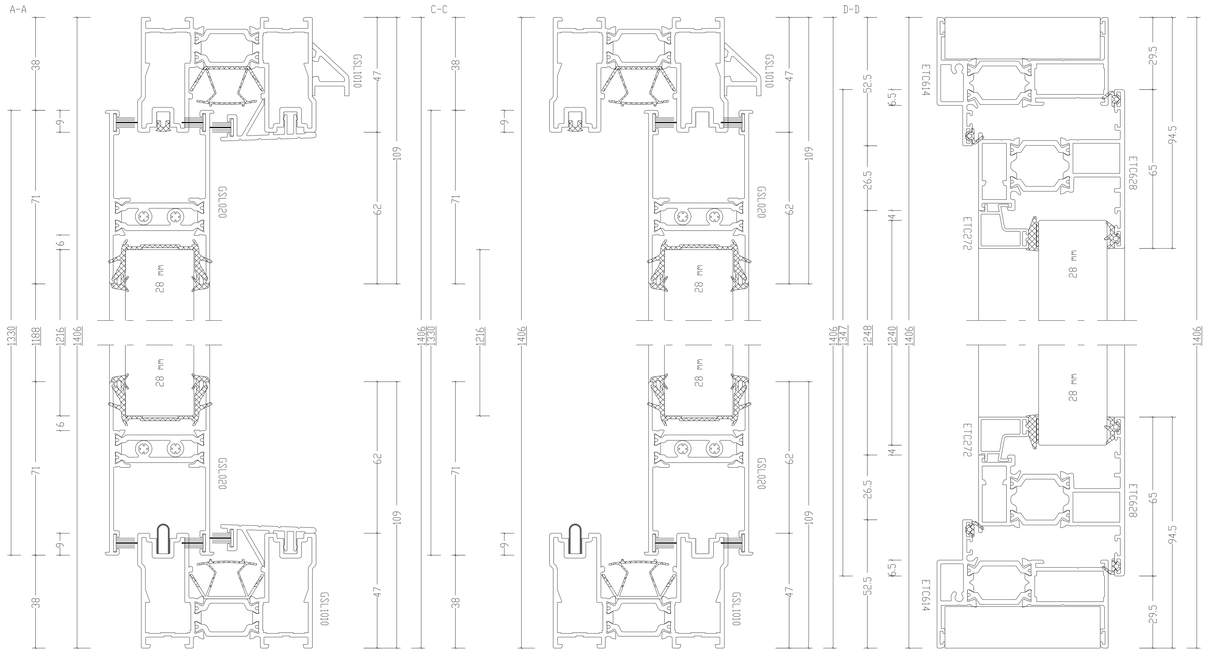

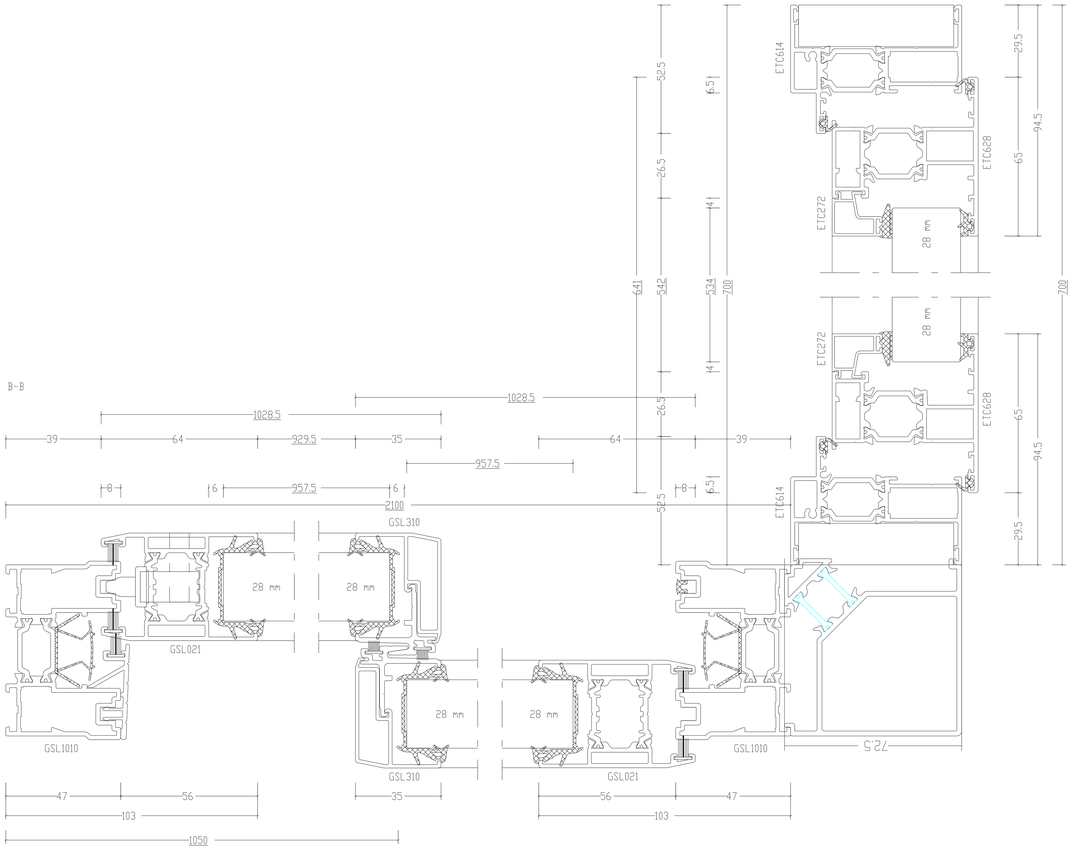

Flat

Pos. NE - W4, Quantity: 1
Finish: HP
Job: DWL - 23 Prince Albert Road - REV
System: SMA Alitherm 600 Square With Foam Infill
Exterior View

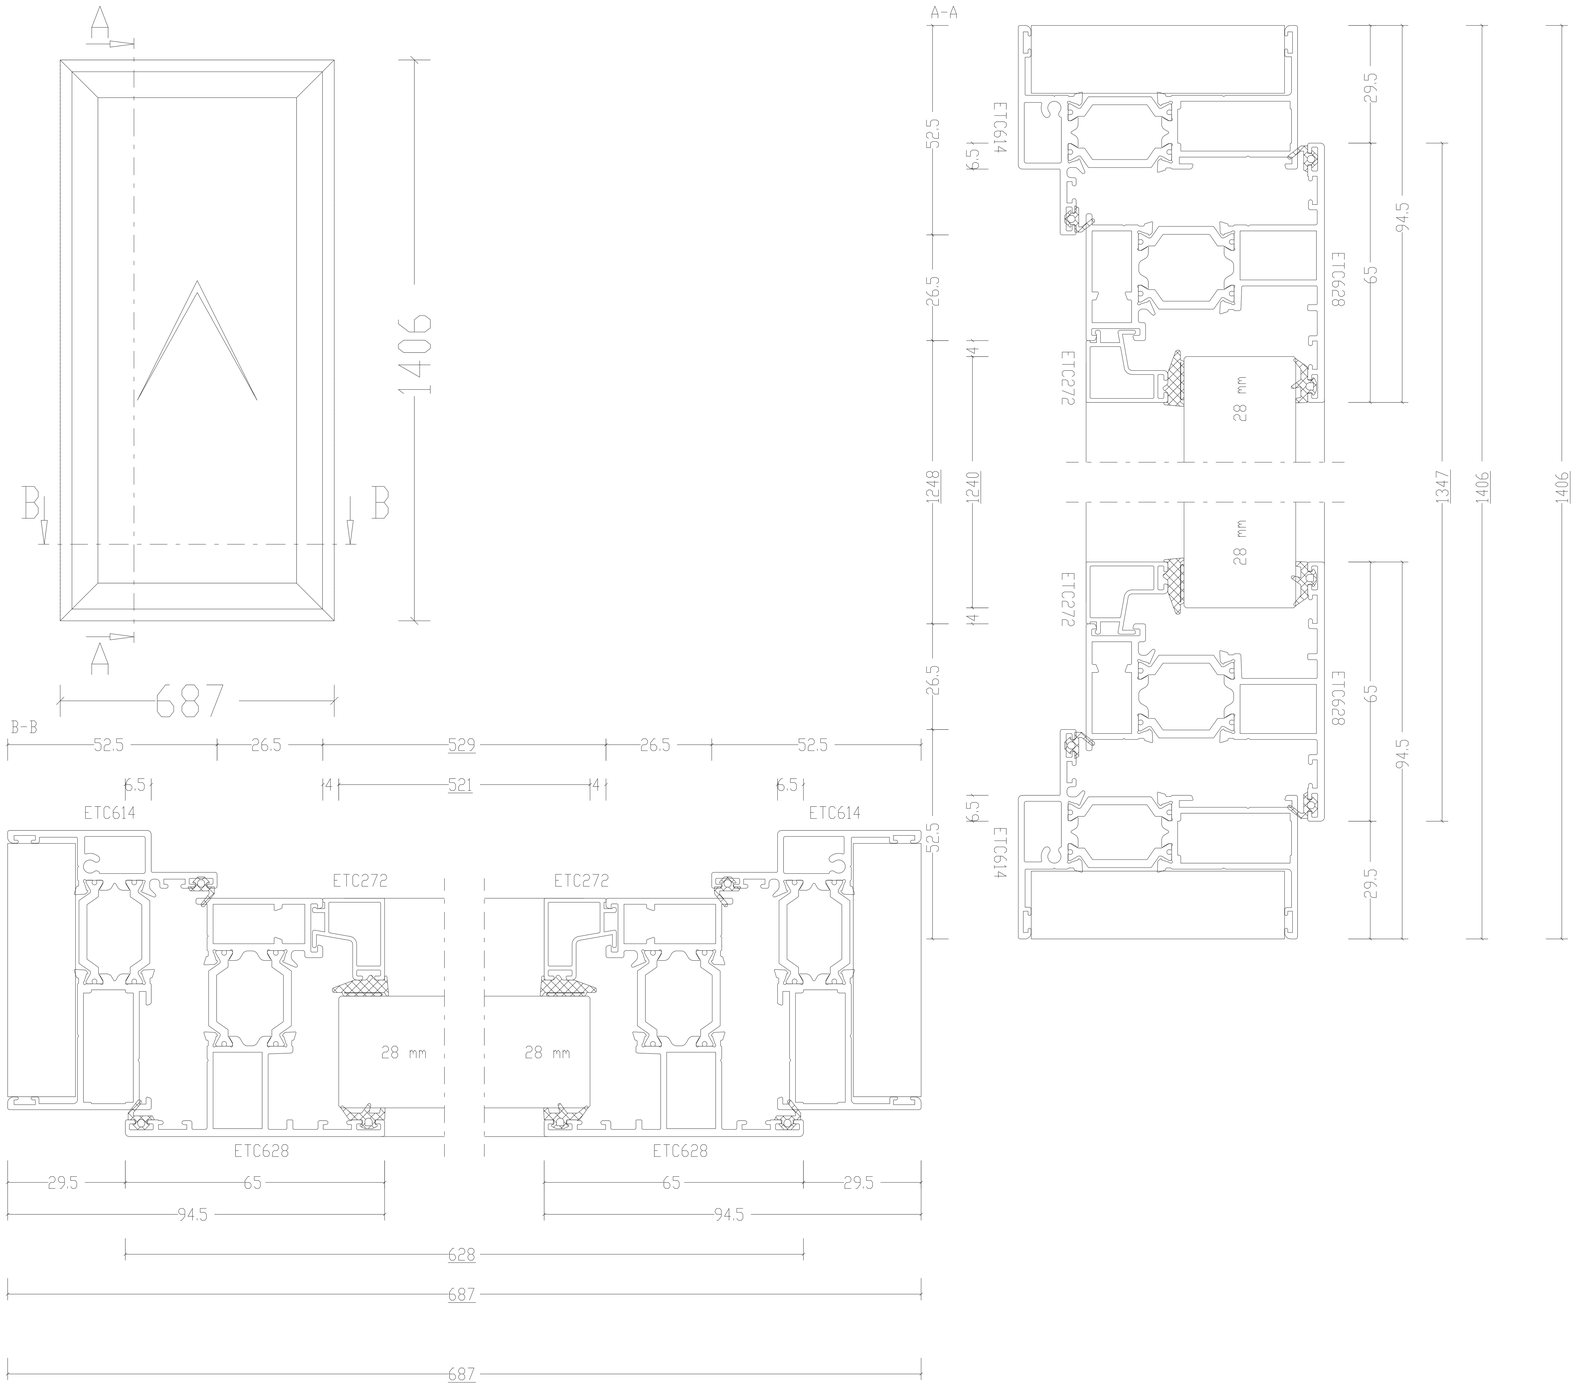

Flat

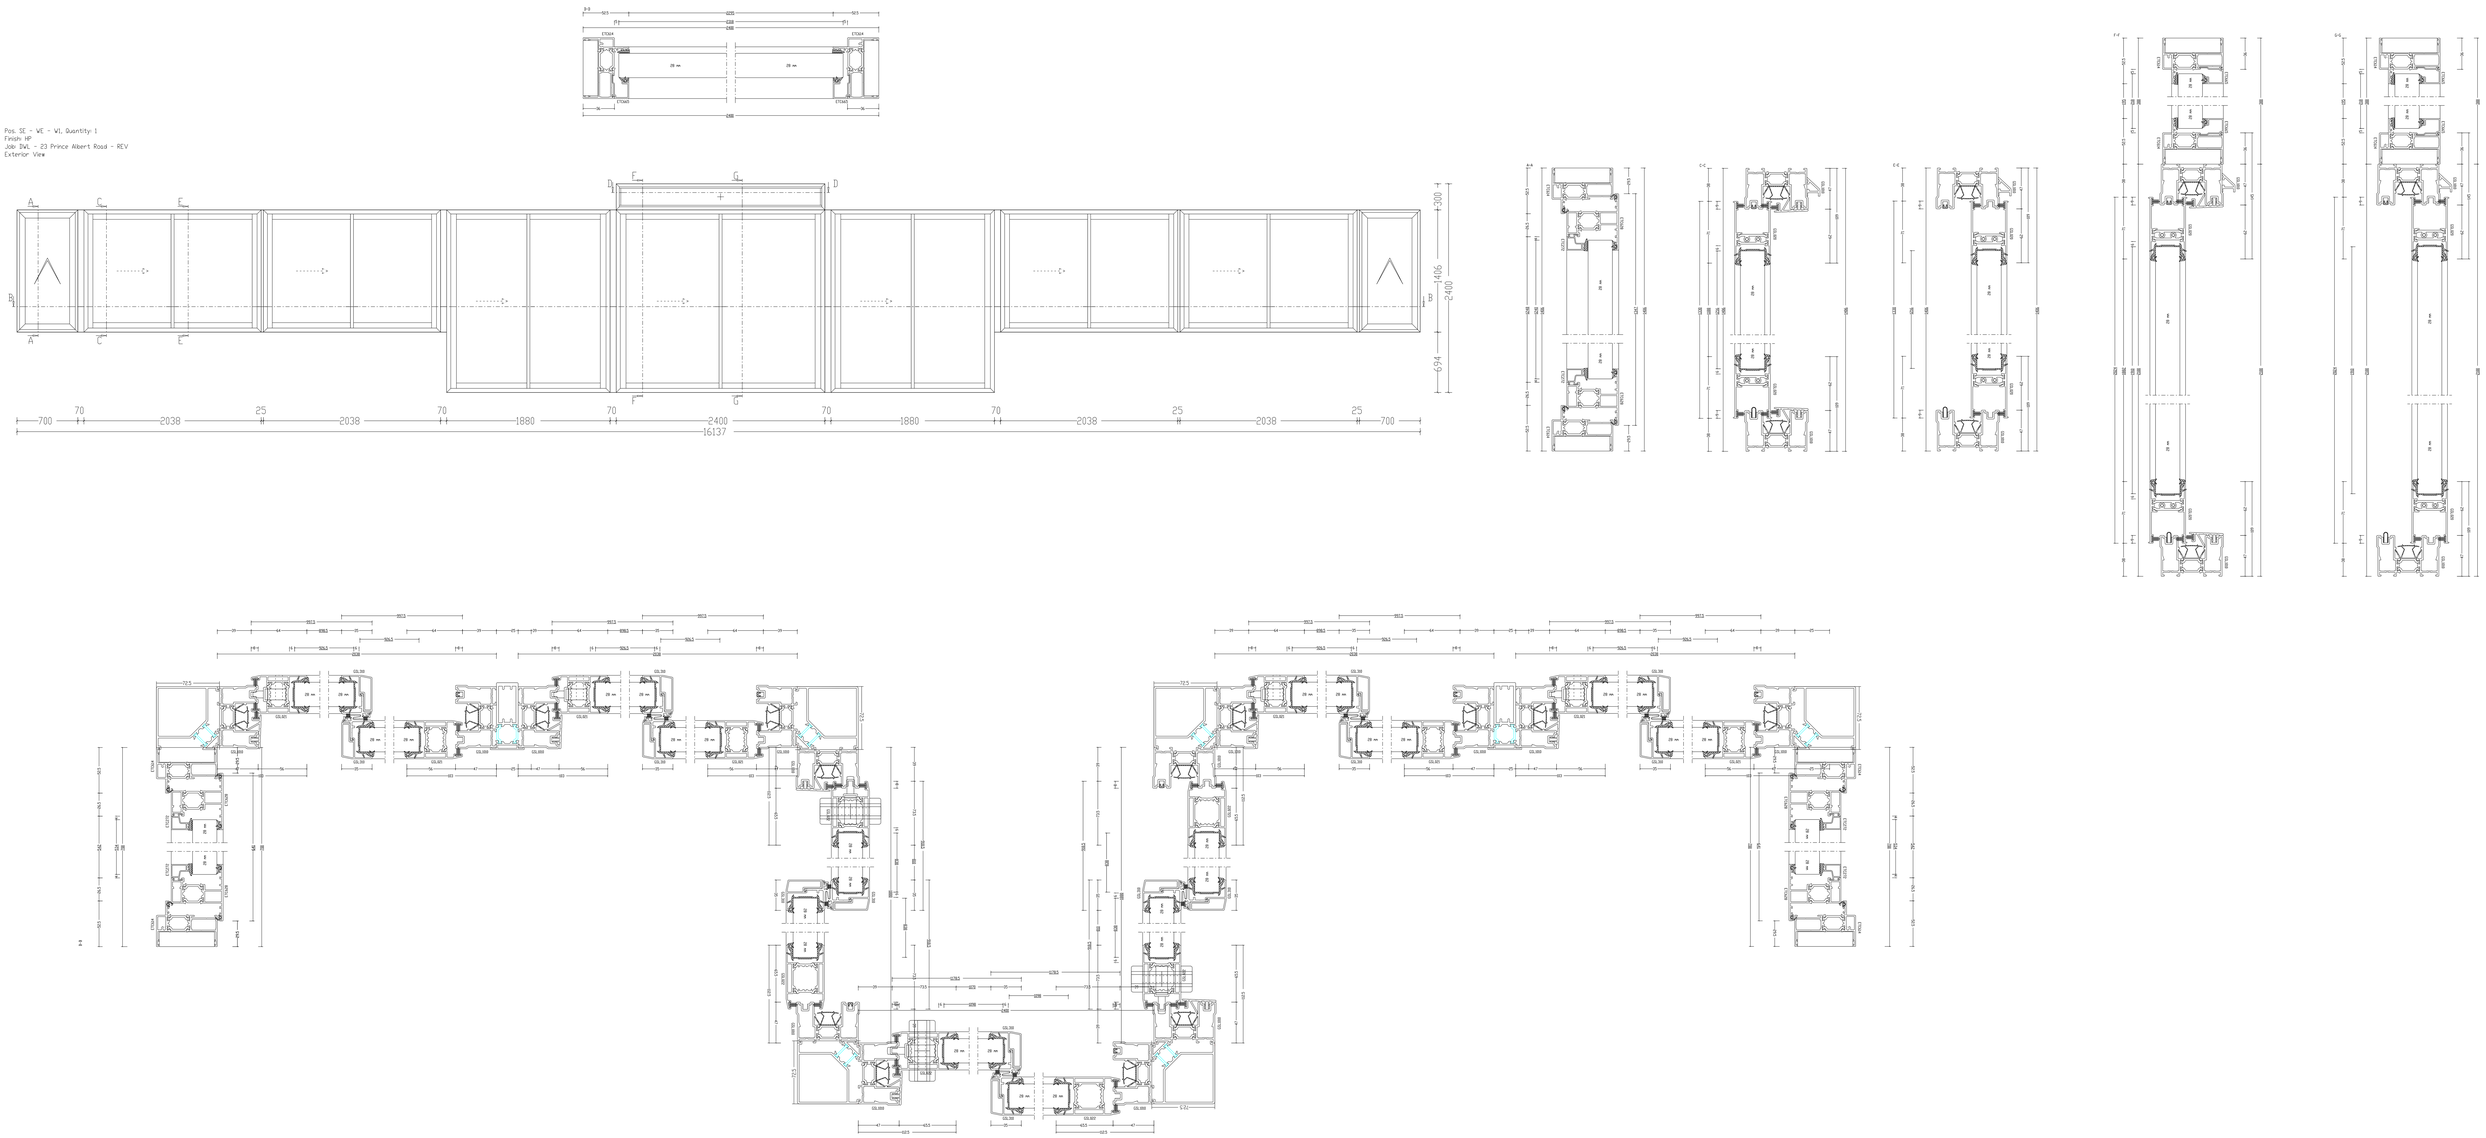
Pos. SE - WE - W1, Quantity: 1
Finish: HP
Job: DVL - 23 Prince Albert Road - REV
Exterior View
700
70
2038
25
2038
70
1880
70
2400
70
1880
70
2038
25
2038
25
700
16137
300
1406
2400
694

Flat

Pos. SS - W2, Quantity: 1
Finish: HP
Job: DWL - 23 Prince Albert Road - REV
System: SMA Alitherm 600 Square With Foam Infill
Exterior View

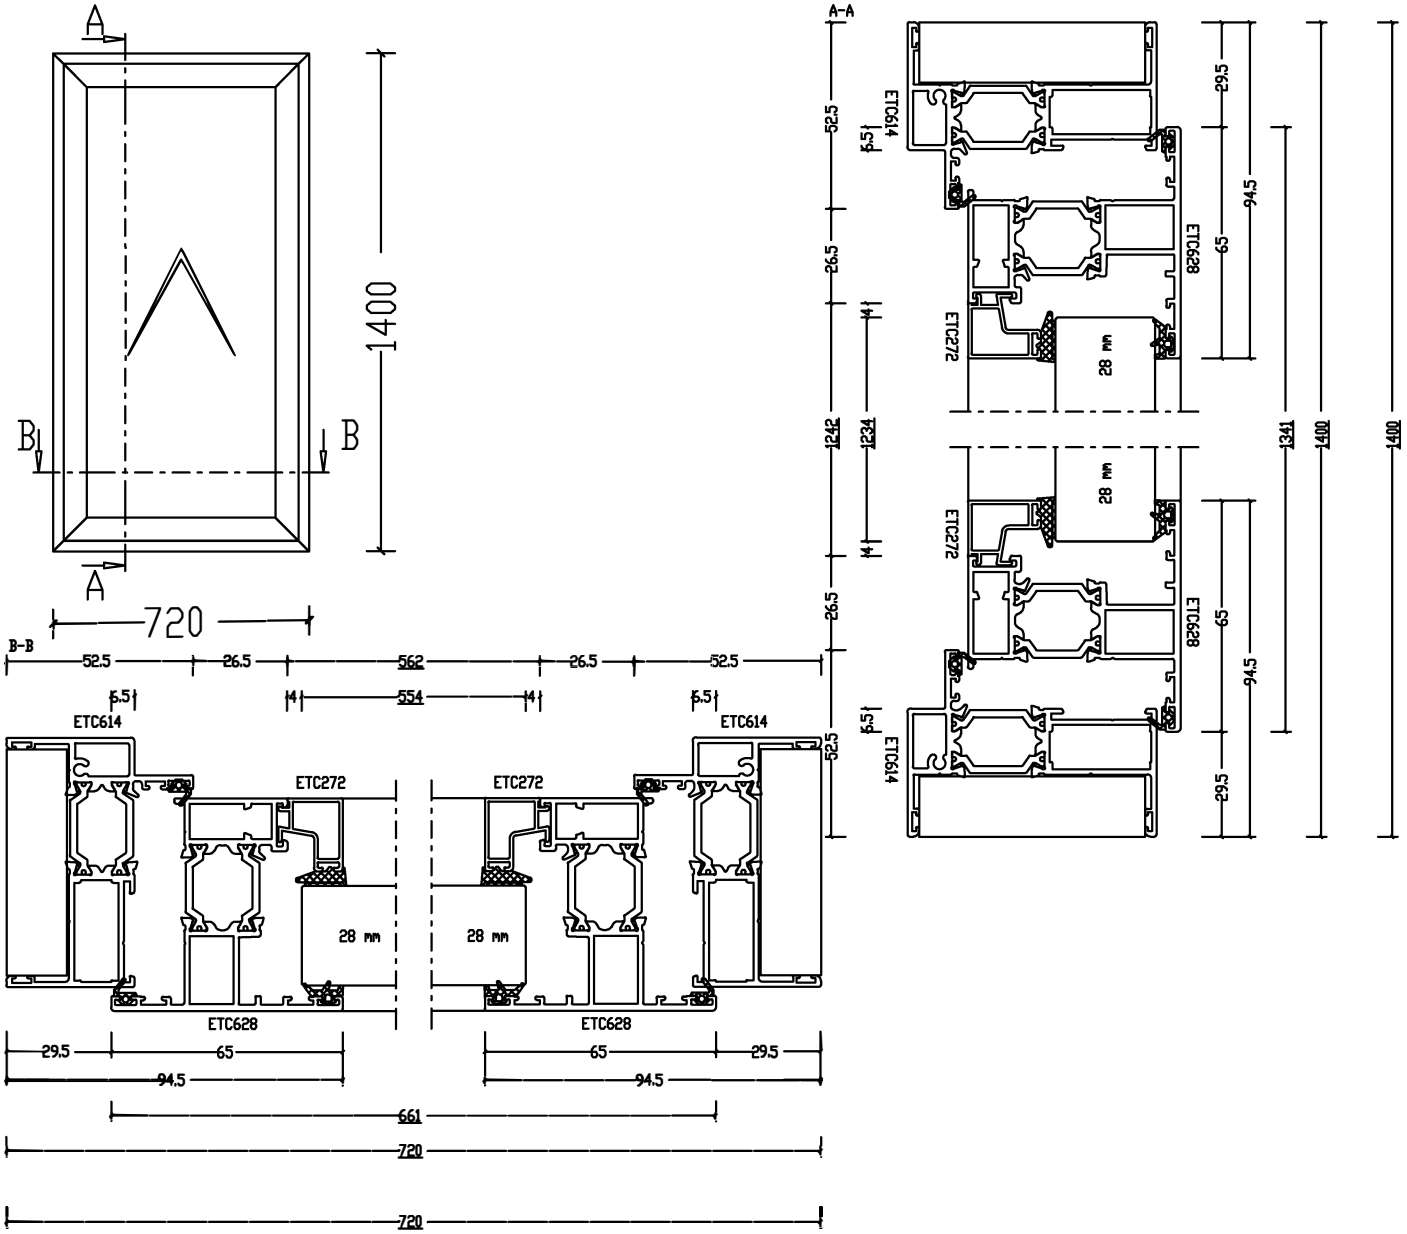

Flat 6