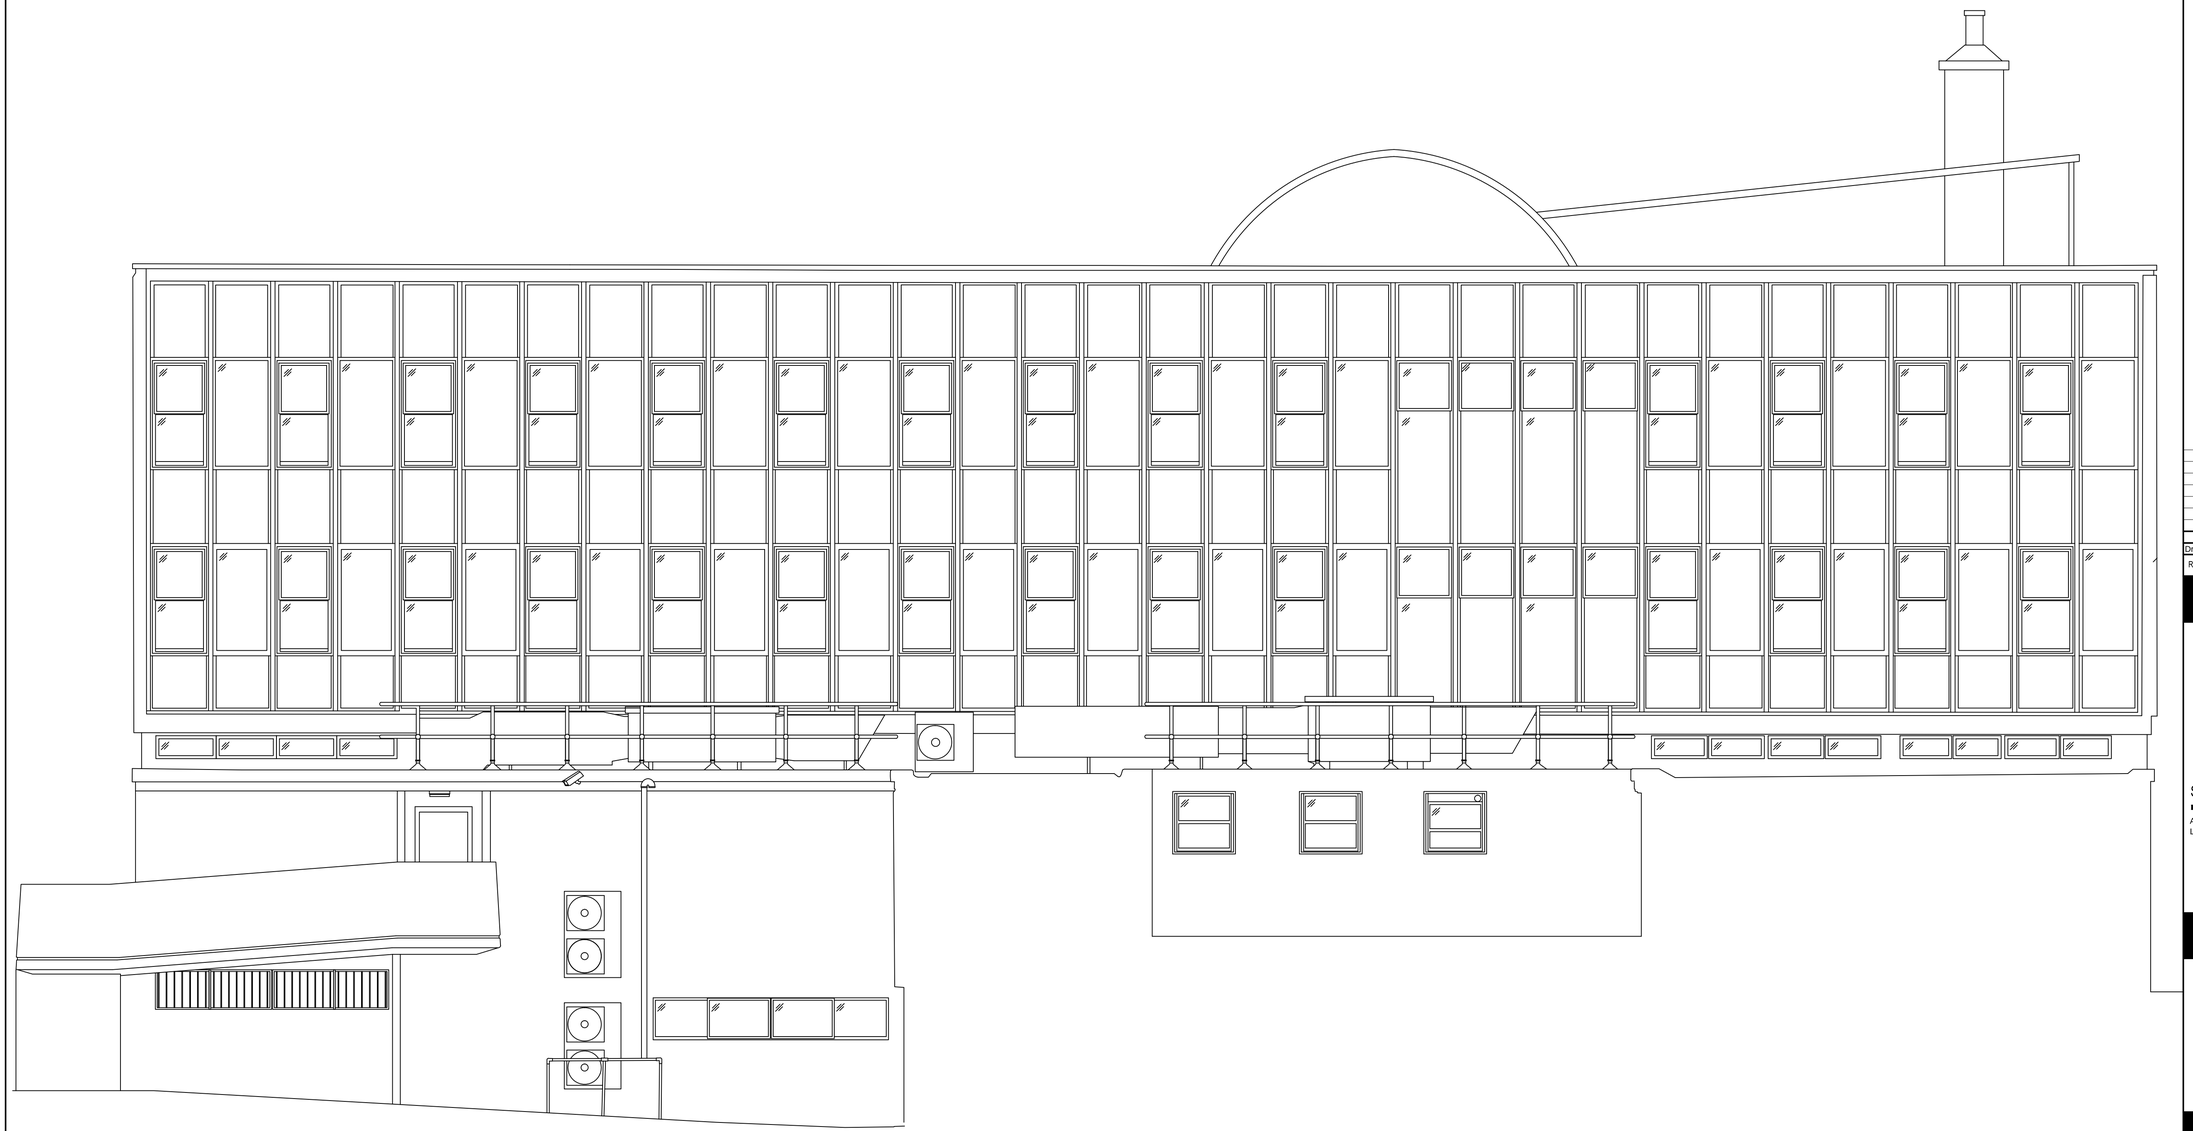

PROPOSED R E A R E L E V A T I O N -

Proposed Specification:

Rev	Date	Description	Drawn	Check	Approv
Draft	03/2017				

Client
Metropolitan Police Service

PROJECT:
External
Cladding Works

Site
Albany Police Station
London NW1 4EB

Client
Metropolitan Police Service

ARCADIS Design & Consultancy for natural and built assets

Registered office:
ARCADIS House
34 York Way
London
N1 9AB

Coordinating office:
ARCADIS House
34 York Way
London
N1 9AB
Tel: 44 (0)20 7812 2000

www.arcadis.com

TITLE:

Albany Police Station
External Cladding Works
Proposed Rear Elevation

Designed		Signed	Date
Drawn		Signed	Date
Checked		Signed	Date
Approved		Signed	Date
Scale:	1:50	Datum:	
Original Size:	A1	Grid:	
Suitability Code:		Project Number:	33254116

Suitability Description:

Drawing Number: APS_33254116_08

Revision: Rev

© Copyright reserved