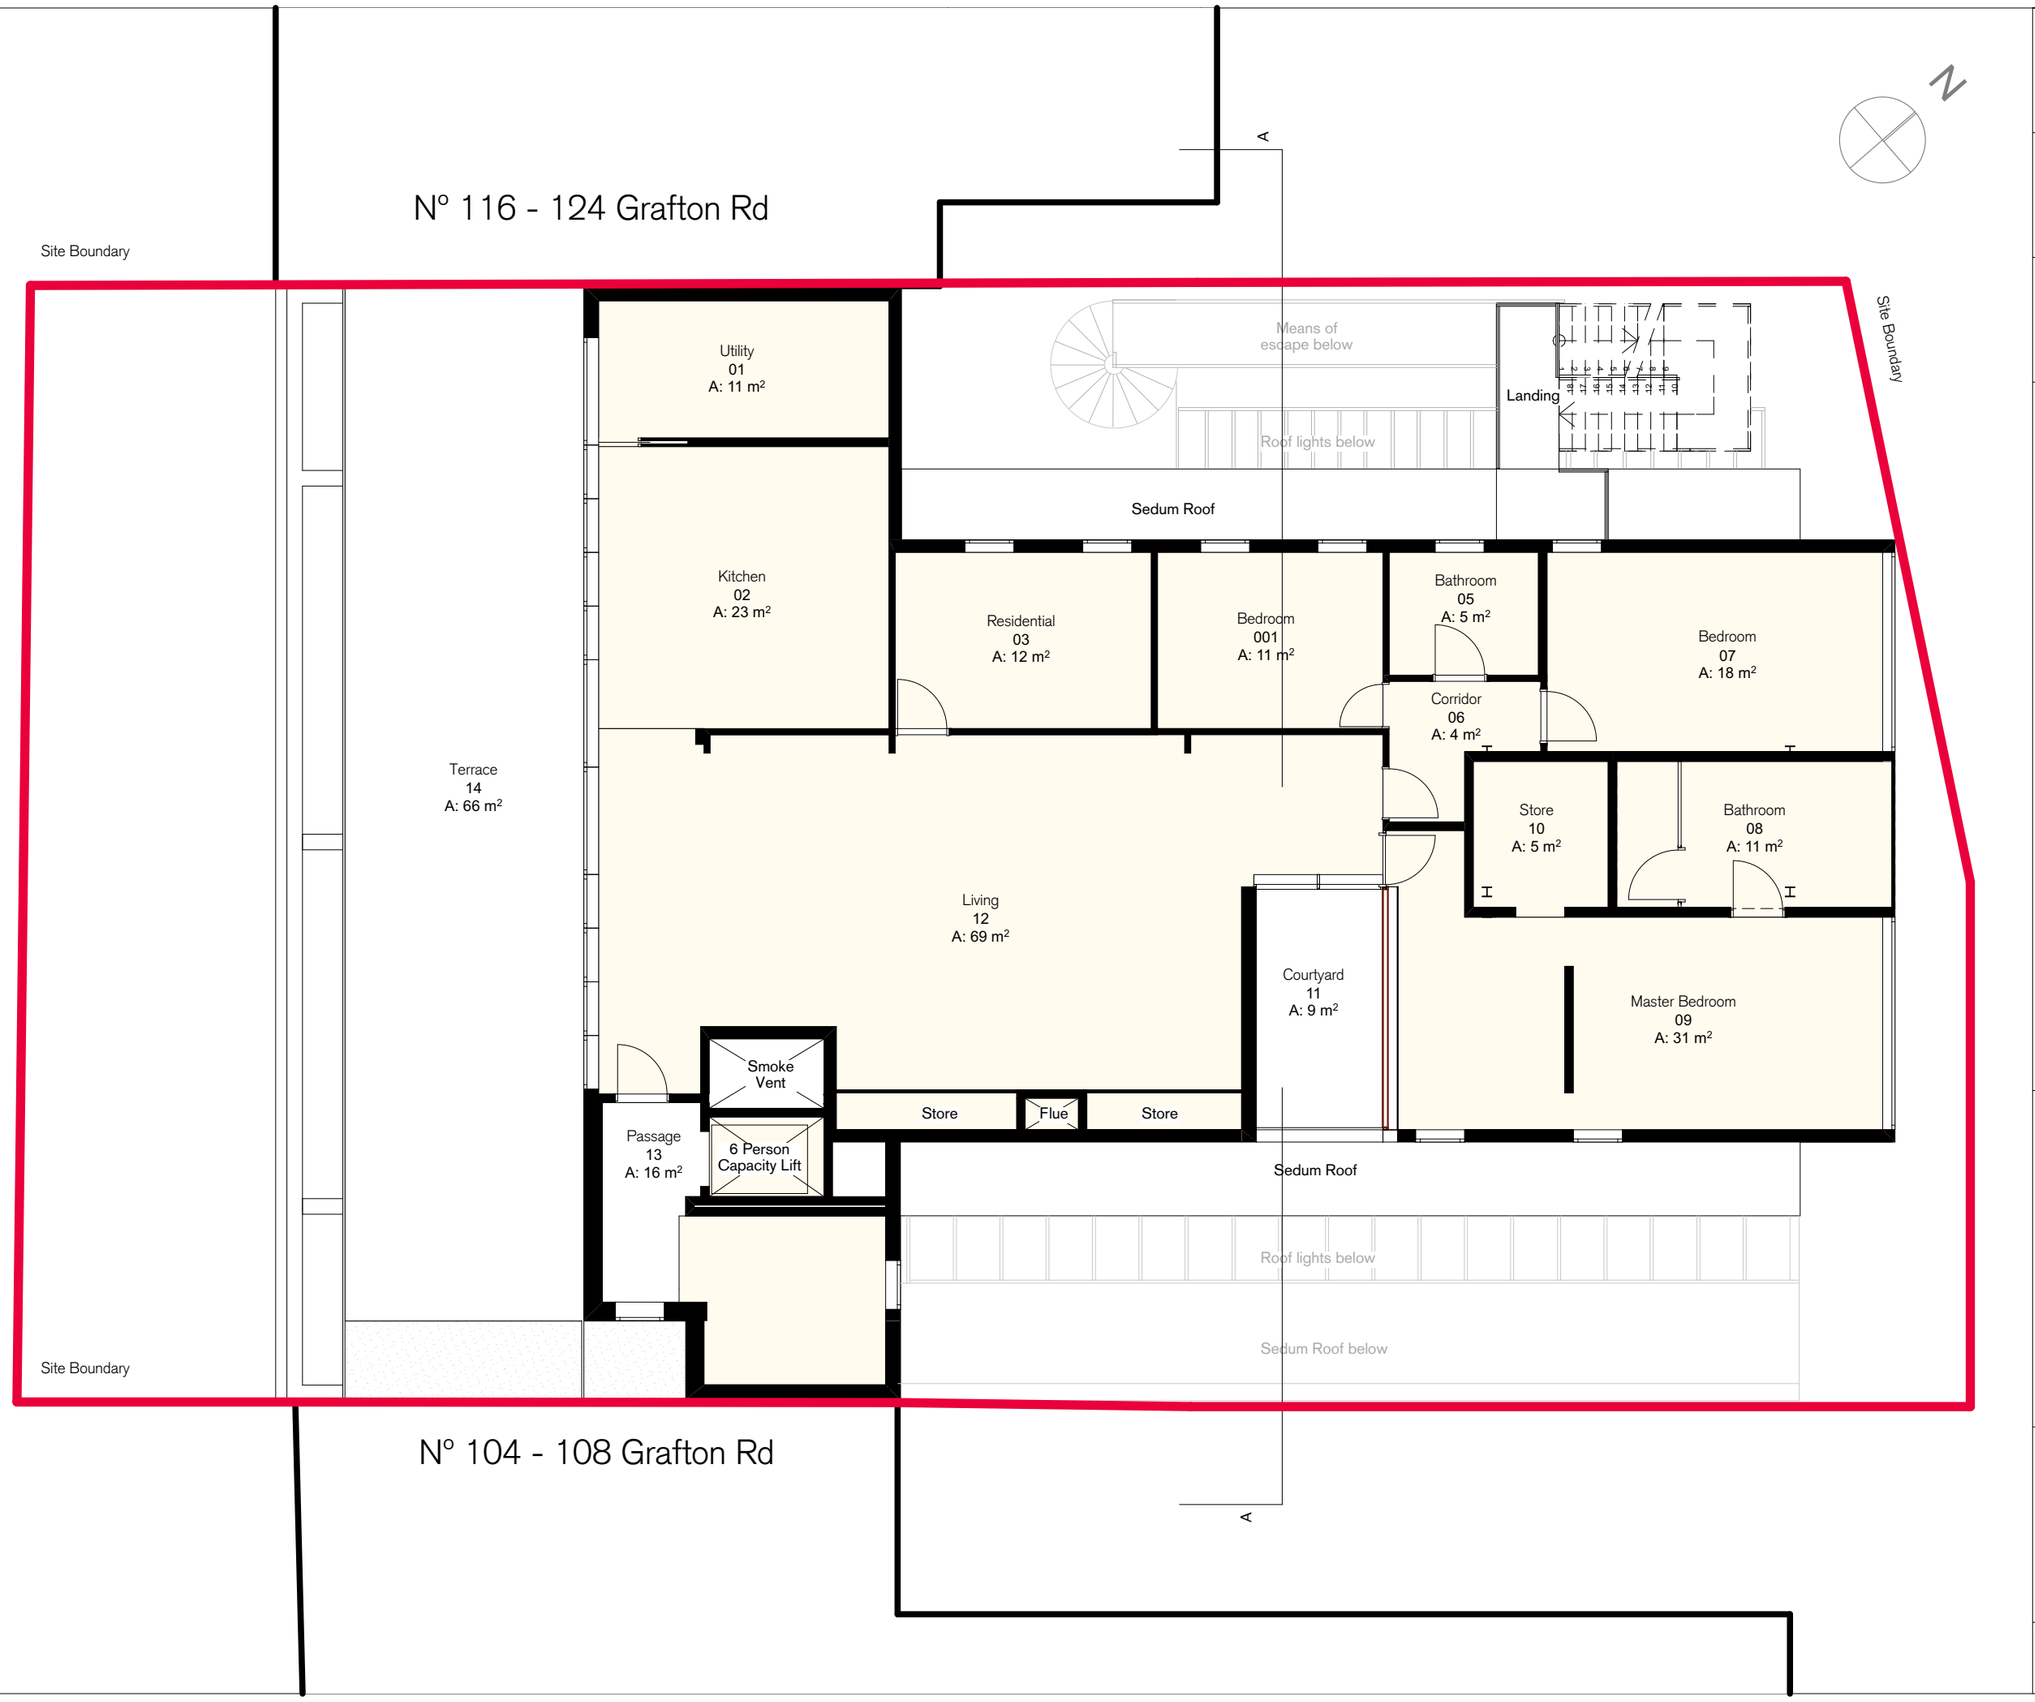

Job Title	Extension to Top Floor Apartment Annroy Building, 110-114 Grafton Road
Status	PLANNING APPLICATION
Format	A3
Scale	1:100
Drawn by	
Date	26/04/2017
Revisions	
Architect	trevor horne architects 56a Orsman Road London N1 5QJ T 020 7253 0600 F 020 7253 0608 E info@trevorhorne.com

Fourth Floor Existing

16183/PLA/03