New decoration - Paint applied to top section of all walls

New suspended lighting track

New decoration to walls - Paint or Wall paper/vinyl applied - TBC Artwork to be installed

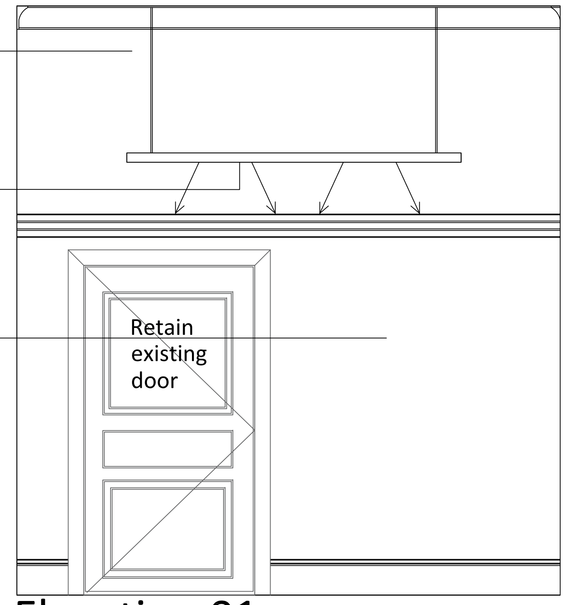

Elevation 01

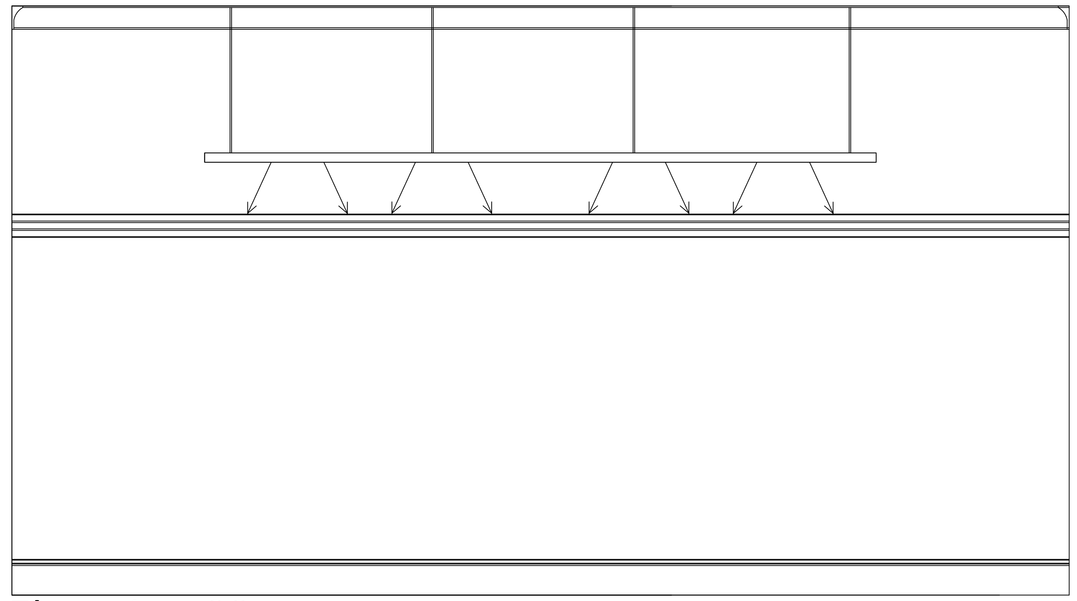

Elevation 02

New curtains to existing windows with new boxing out decorated in fabric

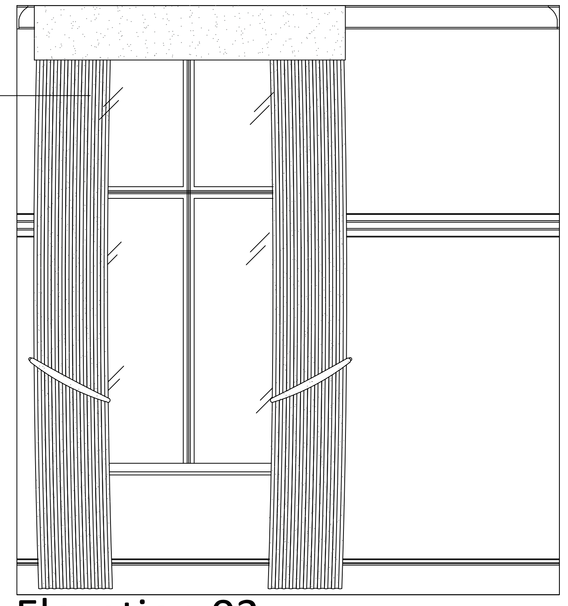

Elevation 03

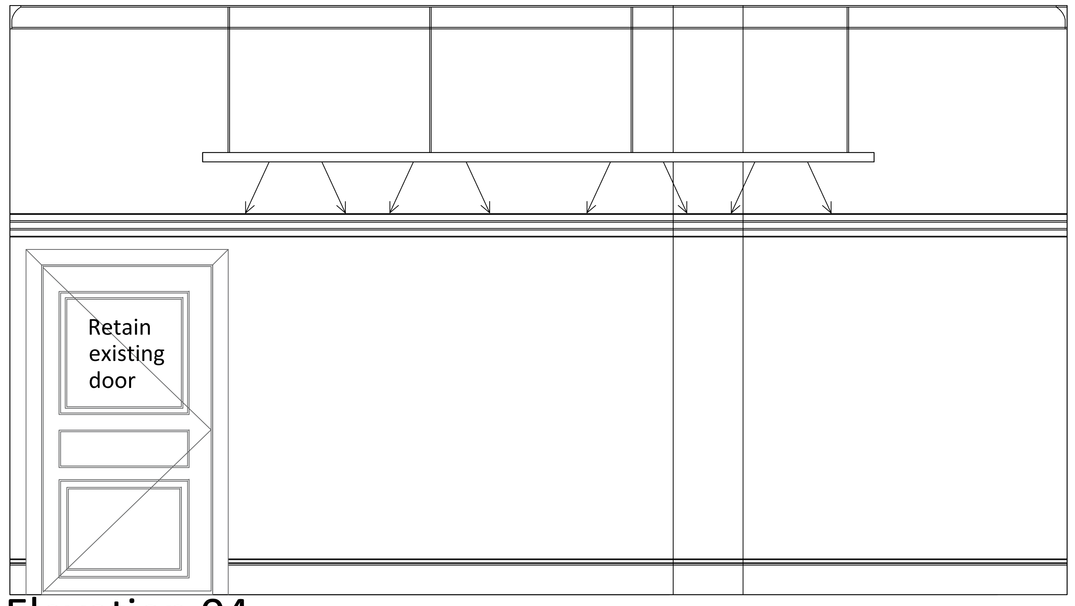

Elevation 04

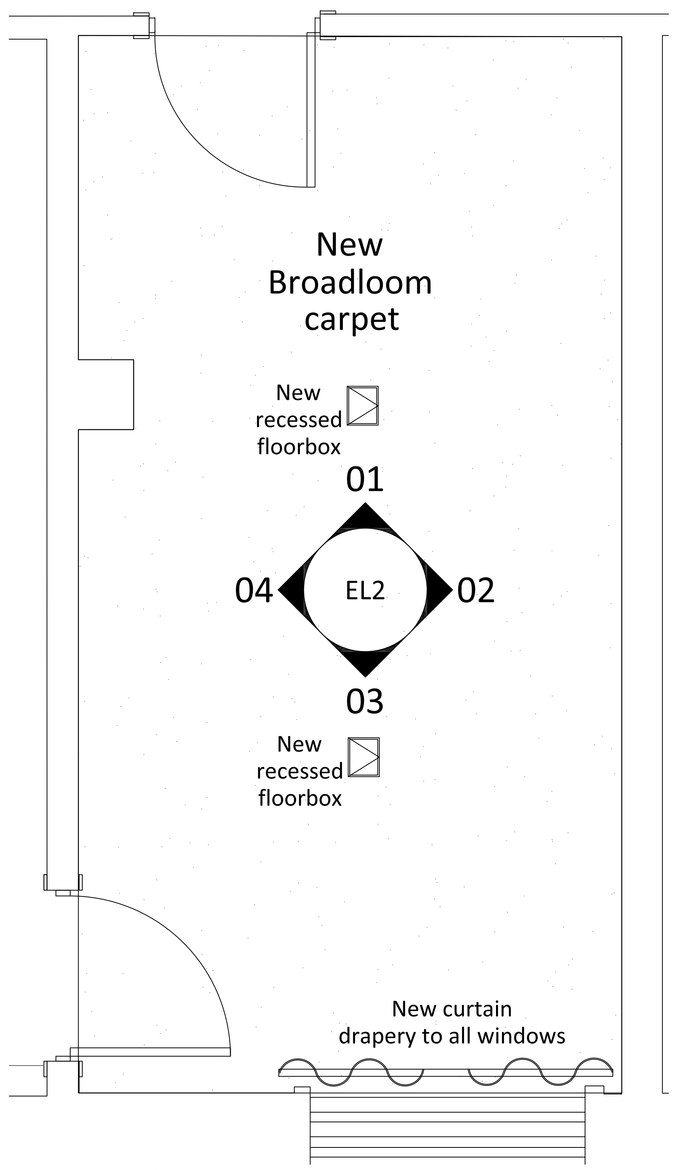

Proposed Floor layout

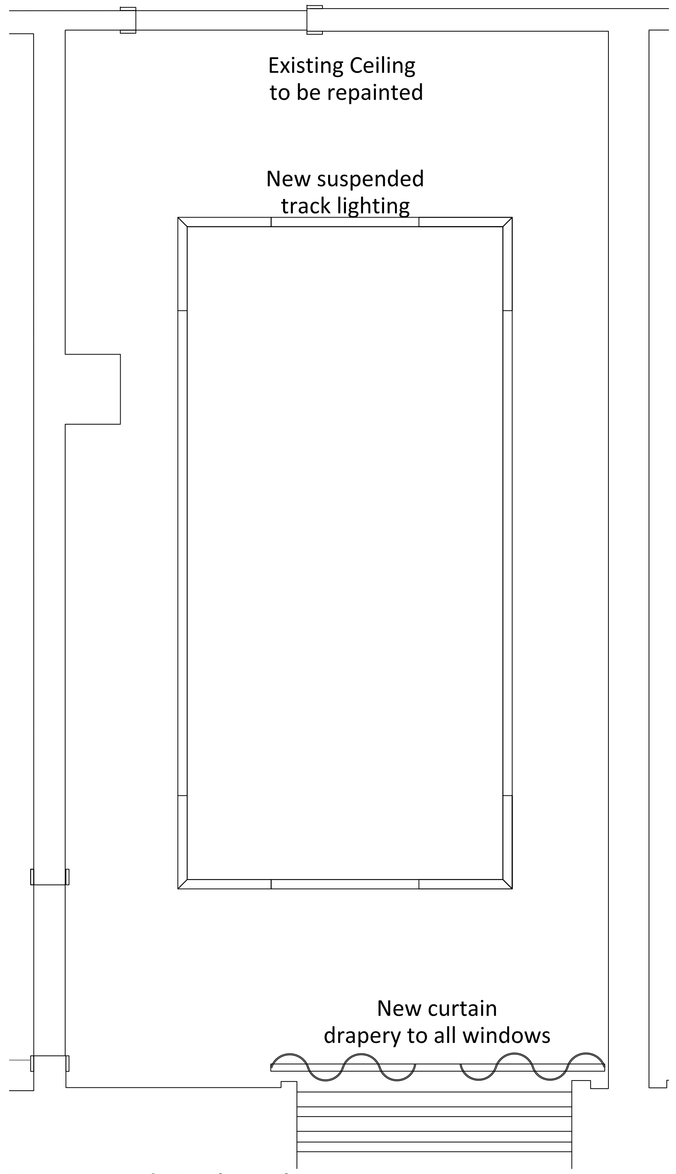

Proposed Ceiling layout

Location Plan #1065997

This Plan includes the following Licensed Data: OS MasterMap Colour PDF Location Plan by the Ordnance Survey National Geographic Database and incorporating surveyed revision available at the date of production. Reproduction in whole or in part is prohibited without the prior permission of Ordnance Survey. The representation of a road, track or path is not evidence of the existence of a right of way. The representation of any other feature does not imply any property boundary. © Crown copyright and database rights 2016 Ordnance Survey 0100031673

Scale: 1:1250, paper size: A4

plans ahead by emapsite

Prepared by: Paul Maby, 14-10-2016

THIS DRAWING IS PROTECTED UNDER COPYRIGHT. THIS DRAWING IS NOT TO BE REPRODUCED IN WHOLE OR PART UNLESS AUTHORISED BY area² © COPYRIGHT

THIS DRAWING IS NOT TO BE SCALED

THE GENERAL CONTRACTOR IS TO CHECK ALL DIMENSIONS AND REPORT DISCREPANCIES AND DISCREPANCIES OR OMISSIONS.

DRAWING TO BE READ IN CONJUNCTION WITH SCOPE OF WORKS

CEILING HEIGHT	
BEAM HEIGHT	
WINDOW HEIGHT	
SILL HEIGHT	

THIS DRAWING IS ON RECYCLED PAPER

DATE	REV.	REVISIONS	SIGN	CHKD
28.04.17	A	Removed Acoustic raft panel	PM	

area² Fourfront Group

The Old Post Office
33 Station Road,
Egham,
Surrey TW20 9LA

T. 01784 274000

5th Floor,
Counting House,
53 Tooley Street,
London SE1 2QN

T. 020 7089 6000

info@areasq.co.uk

www.areasq.co.uk

DRAWING STATUS
INFORMATION ONLY

CLIENT
ISS
Royal College of General Practitioners

PROJECT
First Floor
30 Euston Square
London
NW1 2FB

TITLE
Proposed Meeting Room - Beresford Pite Suite

SCALE 1:20 @ A0

DATE	DRAWN	CHECKED
25.10.16	PM	

PROJECT NO	BLDG.	FLOOR	DETAIL	REV.
5850-18	RC	01	GA	A