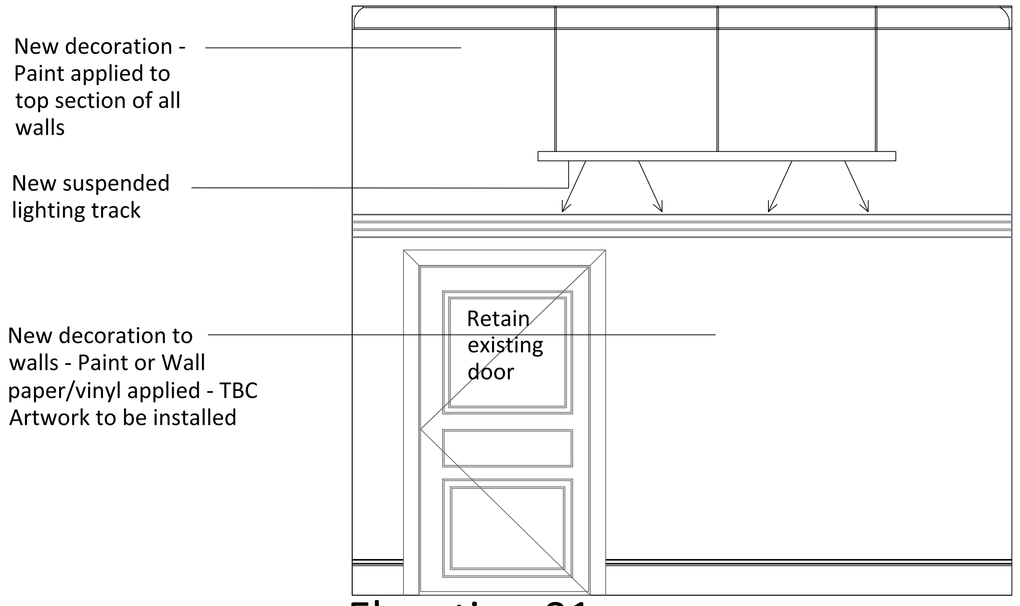

Elevation 01

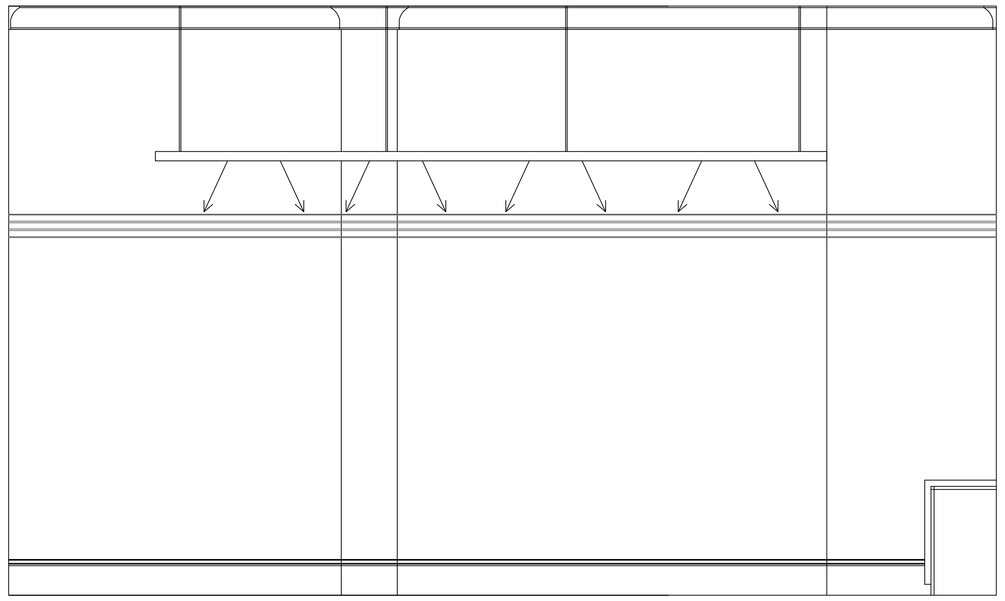

Elevation 02

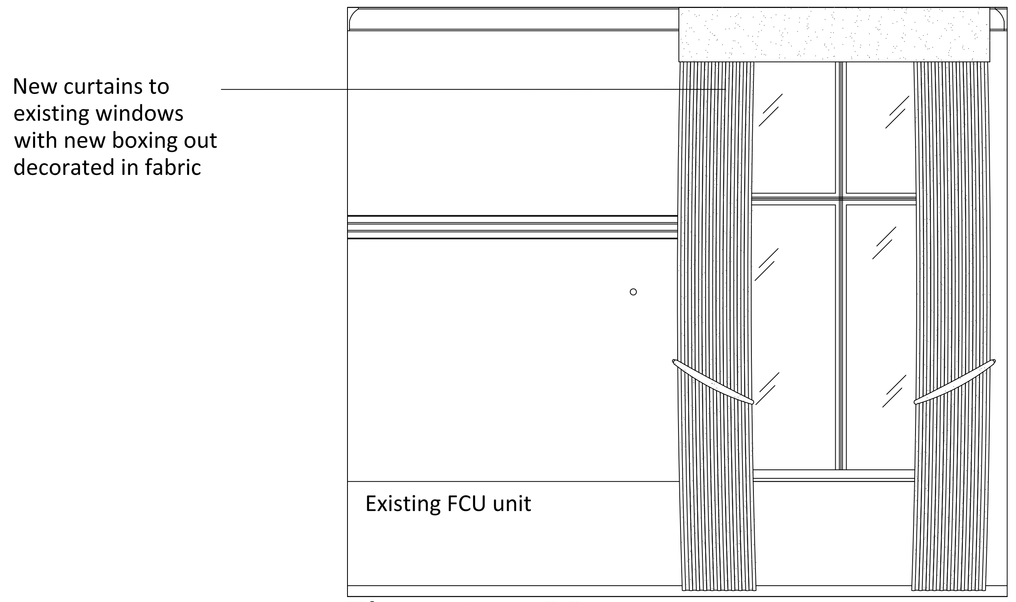

Elevation 03

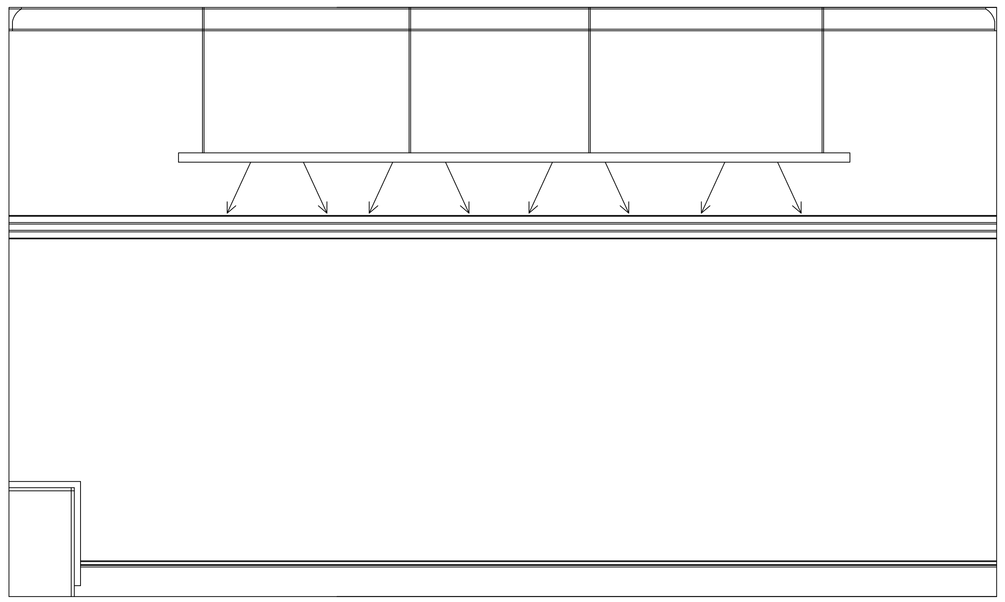

Elevation 04

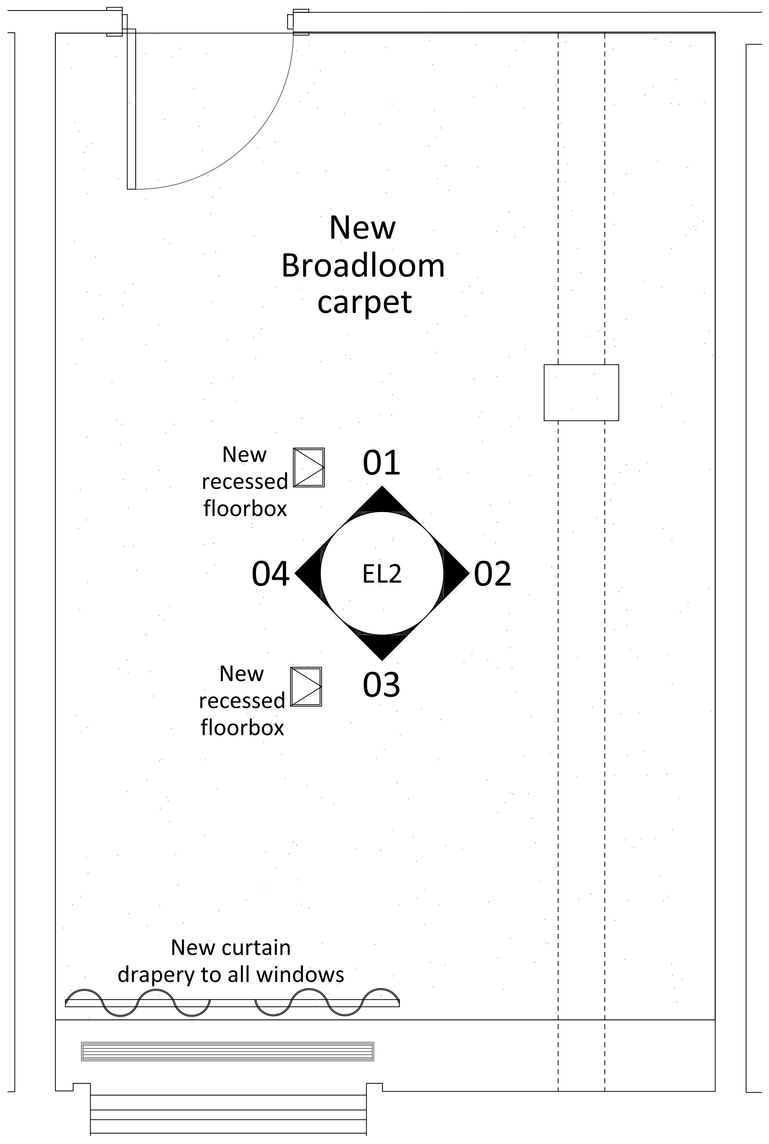

Proposed Floor layout

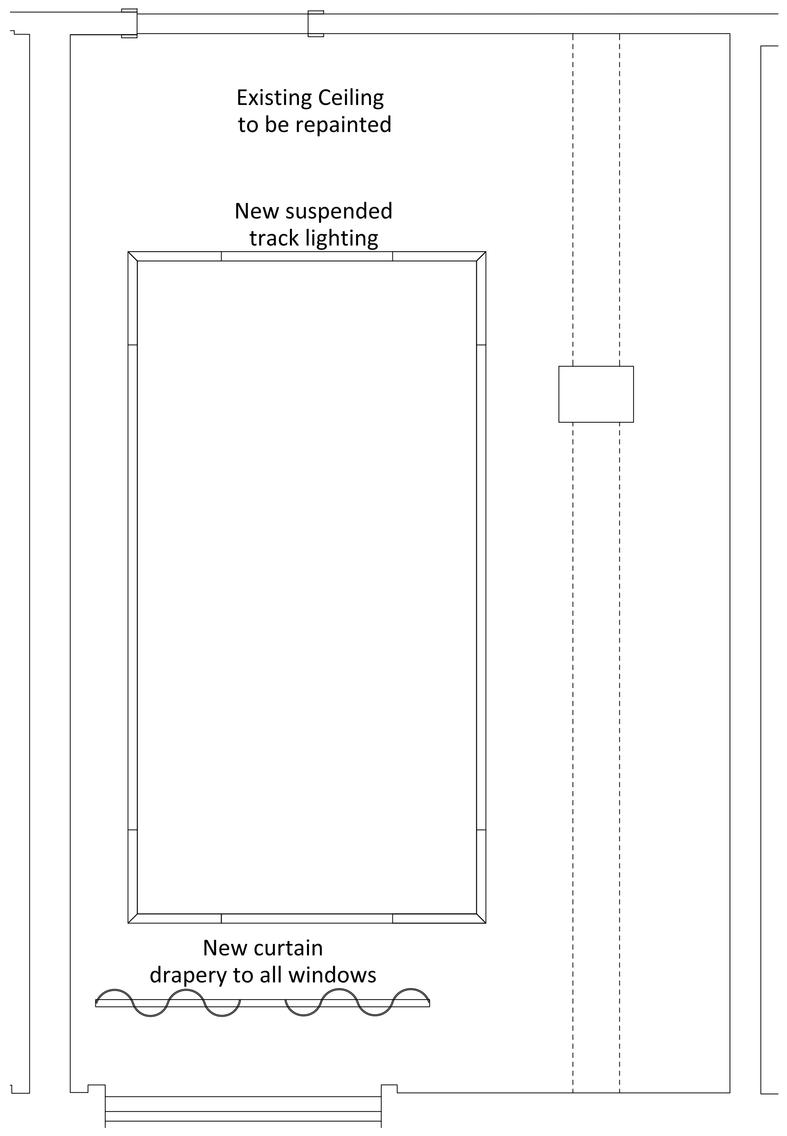

Proposed Ceiling layout

Location Plan #1065997

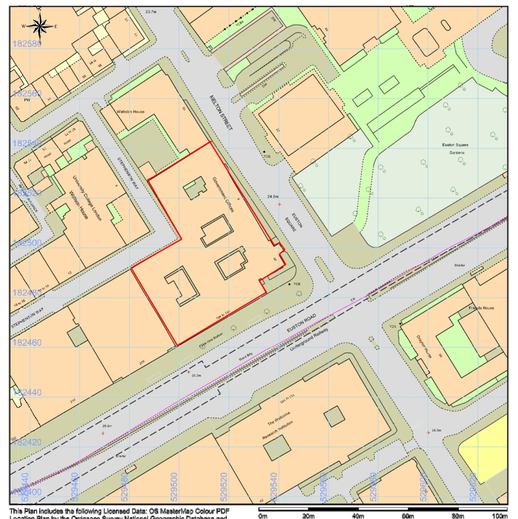

This Plan includes the following Licensed Data: OS MasterMap Colour PDF Topography Layer - Version: 1.6, Supplied by the Ordnance Survey Authorised Licensee and incorporating data up to and revision available at the date of production. Reproduction in whole or in part is prohibited without the prior permission of Ordnance Survey. The representation of a road, track or path is no evidence of a right of way. The representation of features, as lines is no evidence of a property boundary. © Crown copyright and database rights, 2016. Ordnance Survey 0100031673

Scale: 1:1250, paper size: A4

plans ahead by emapsite

Prepared by: Paul Moley, 14-12-2016

THIS DRAWING IS PROTECTED UNDER COPYRIGHT. THIS DRAWING IS NOT TO BE REPRODUCED IN WHOLE OR PART UNLESS AUTHORISED BY area² © COPYRIGHT

THIS DRAWING IS NOT TO BE SCALED

THE GENERAL CONTRACTOR IS TO CHECK ALL DIMENSIONS AND REPORT ANY DISCREPANCIES OR OMISSIONS.

DRAWING TO BE READ IN CONJUNCTION WITH SCOPE OF WORKS

CEILING HEIGHT	
BEAM HEIGHT	
WINDOW HEIGHT	
SILL HEIGHT	

THIS DRAWING IS ON RECYCLED PAPER

DATE	REV	REVISIONS	SIGN	CHKD
28.04.17	A	Removed Acoustic raft panel		PM

area² Fourfront Group

The Old Post Office
33 Station Road,
Egham,
Surrey TW20 9LA
T. 01784 274000

5th Floor,
Counting House,
53 Tooley Street,
London SE1 2QN
T. 020 7089 6000

info@areasq.co.uk
www.areasq.co.uk

DRAWING STATUS
INFORMATION ONLY

CLIENT
ISS
Royal College of General Practitioners

PROJECT
First Floor
30 Euston Square
London
NW1 2FB

TITLE
Proposed Meeting Room - England Suite

SCALE 1:20 @ A0

DATE	DRAWN	CHECKED
25.10.16	PM	

PROJECT NO	BLDG.	FLOOR	DETAIL	REV.
5850-20	RC	01	GA	A