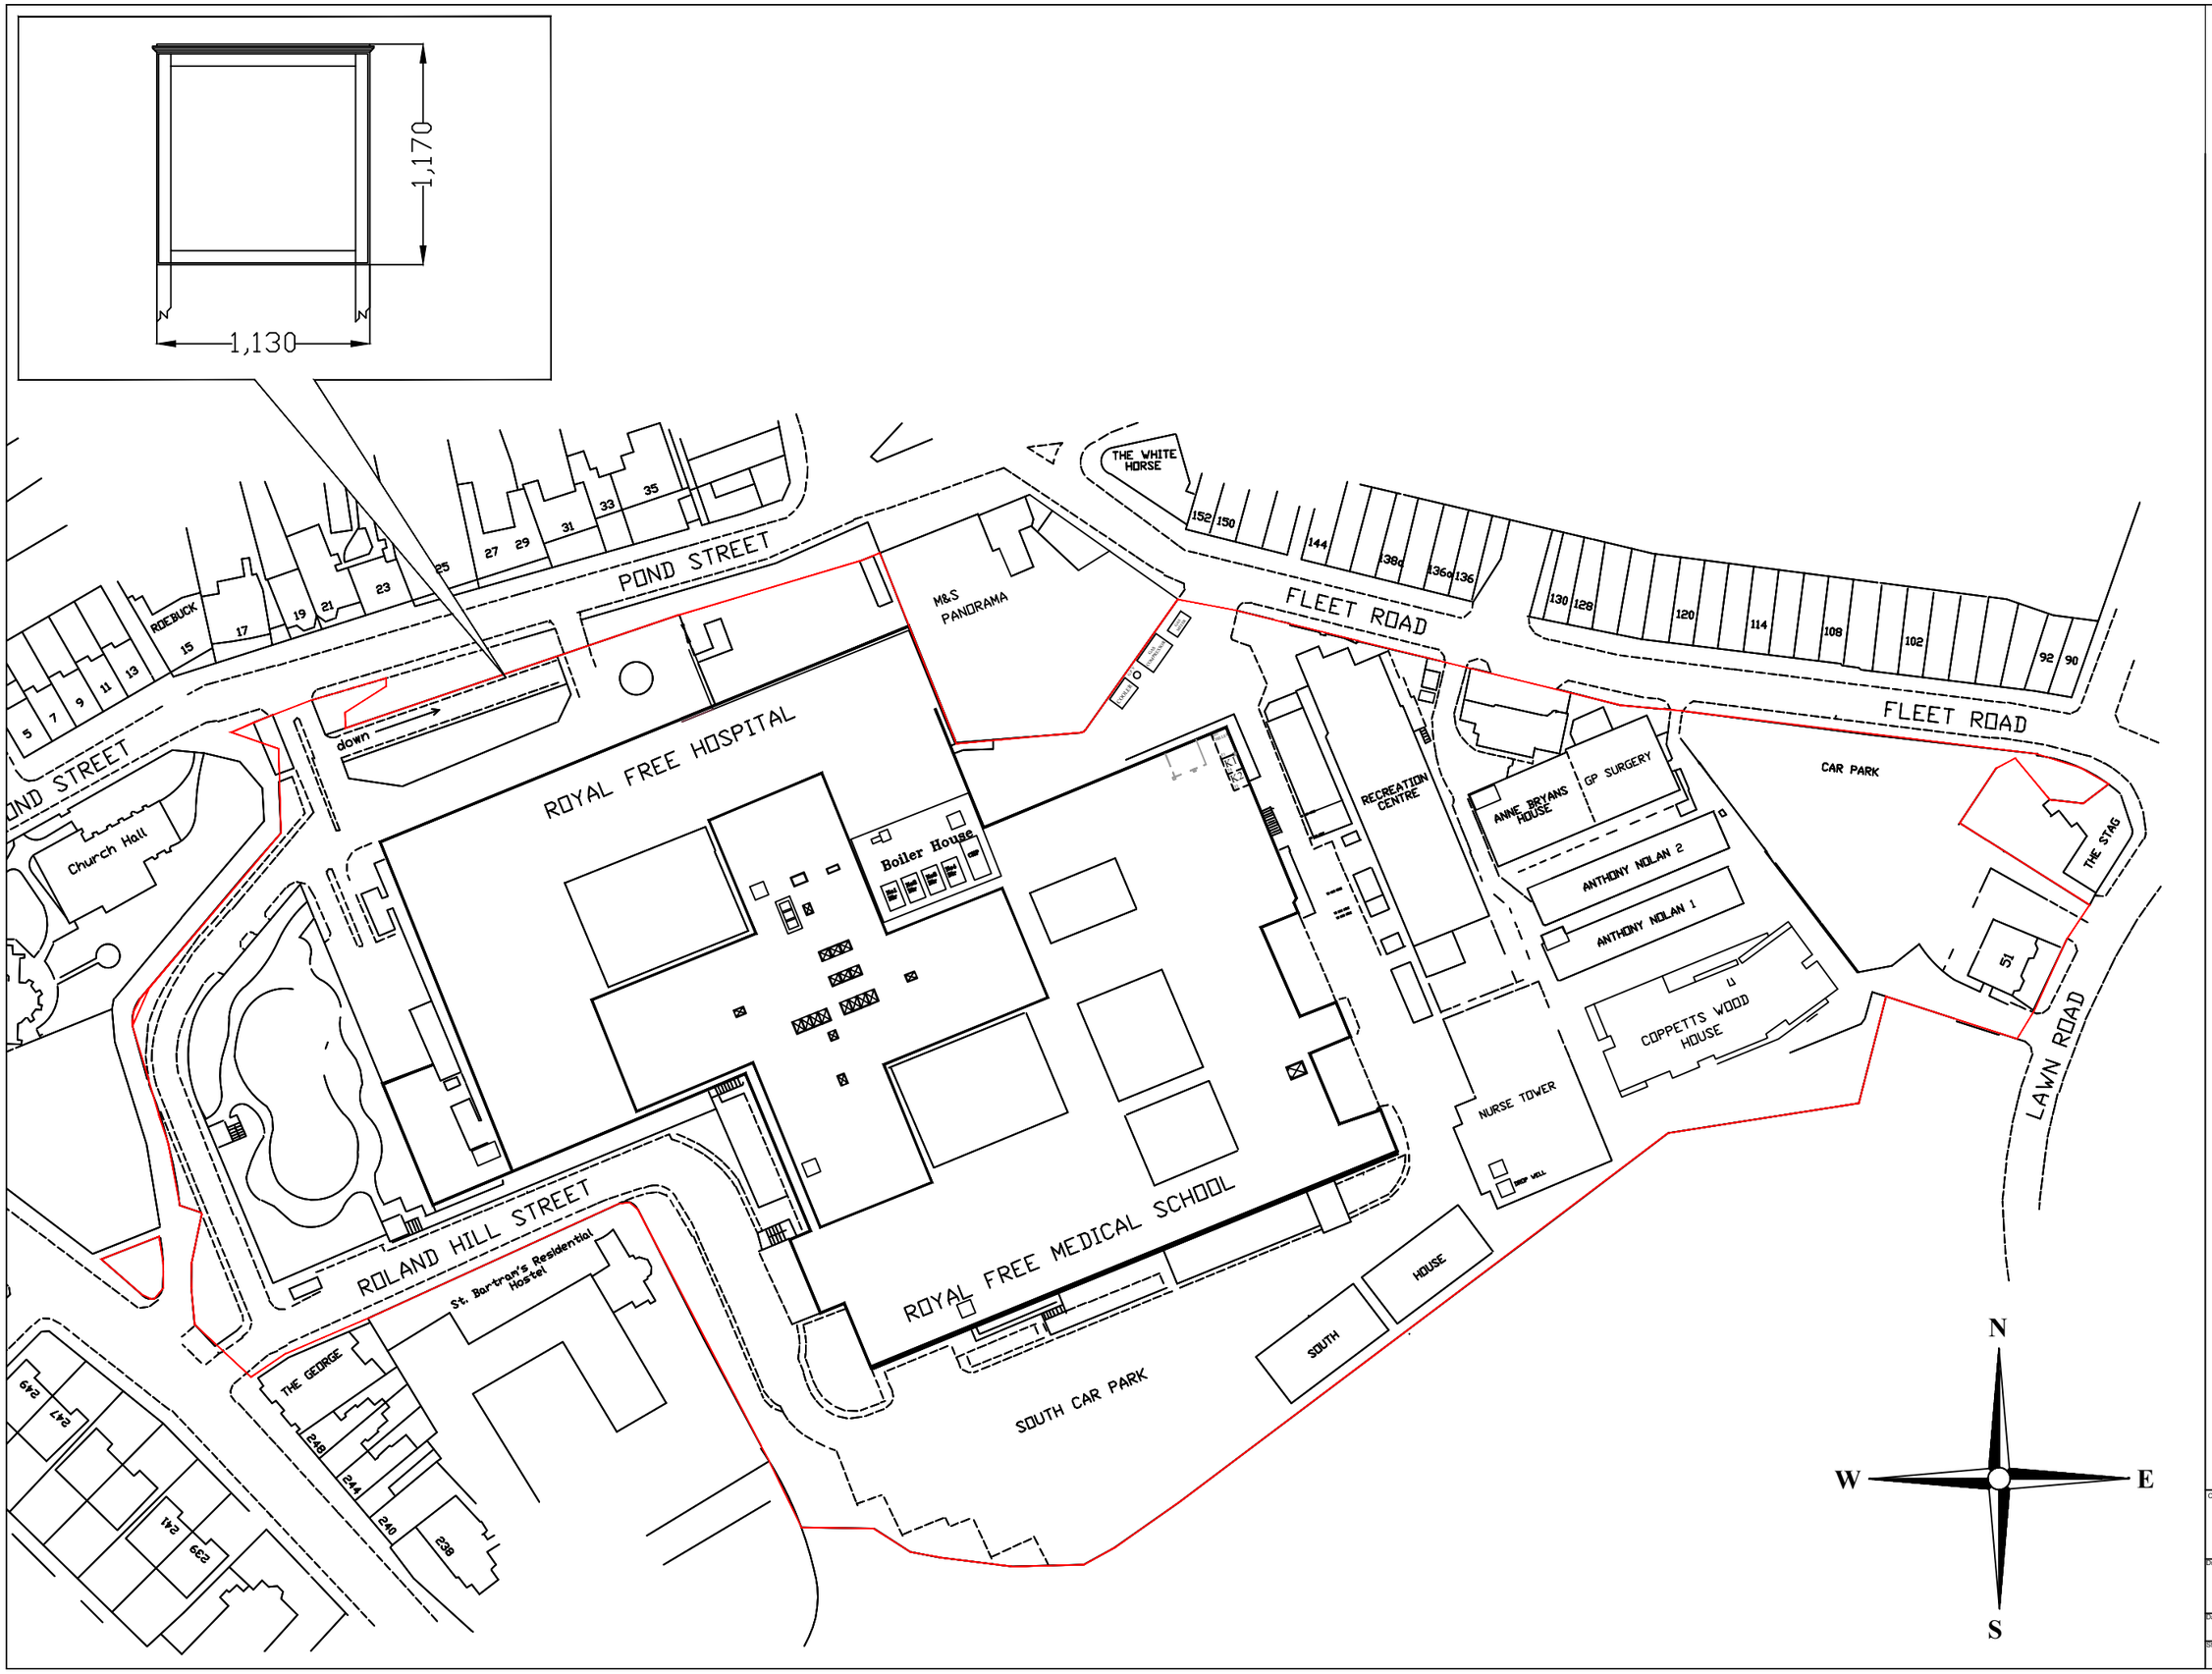

Client:

Royal Free London NHS
NHS Foundation Trust

Drawing Title:

Royal Free Hospital Main Site
Proposed Garden Signage Location
Pond Street

Date:	Scale:
03/05/17	1:1250 @ A3

Status:	Size:
----	A3