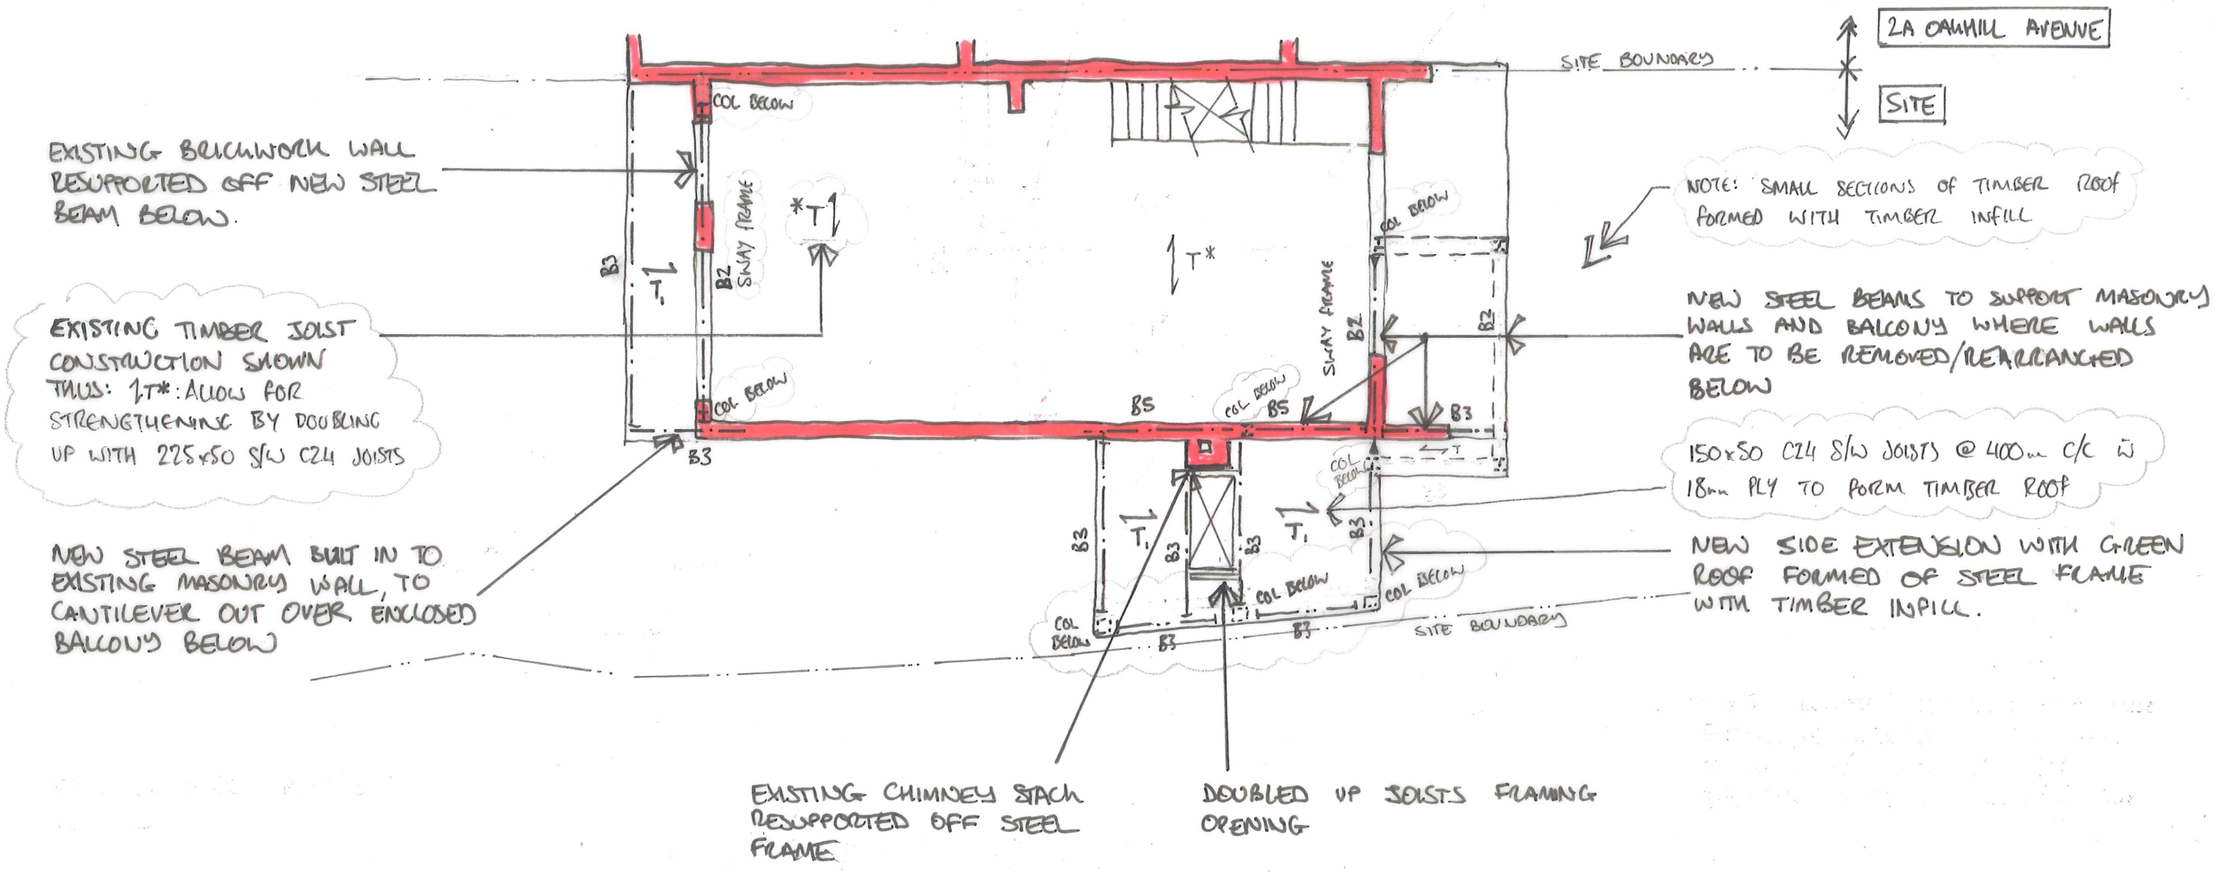

This drawing is to be read in conjunction with all relevant architects, engineers and specialists drawings and specifications.

Do not scale from this drawing.

NOT FOR CONSTRUCTION

rev	date	by	chk	description
P2	22/9/16	JEK	GCR	REVISED SCHEME
P1	11.4.16	WGr	MBo	PRELIMINARY

drawing title
FIRST FLOOR PLAN (PROPOSED)

scale(s)	date	drawn
1:100	APR '16	WGr

drawing status
PRELIMINARY

elliottwood

Elliott Wood Partnership LLP, 46-48 Foley Street, London W1W 7TY
Consulting Structural and Civil Engineers. www.elliottwood.co.uk
tel: (020) 7499 5888 fax: (020) 7499 5444 info@elliottwood.co.uk

job title
2 OAKHILL AVENUE, NW3

job no	drawing no	revision
2150667	S.030	P2