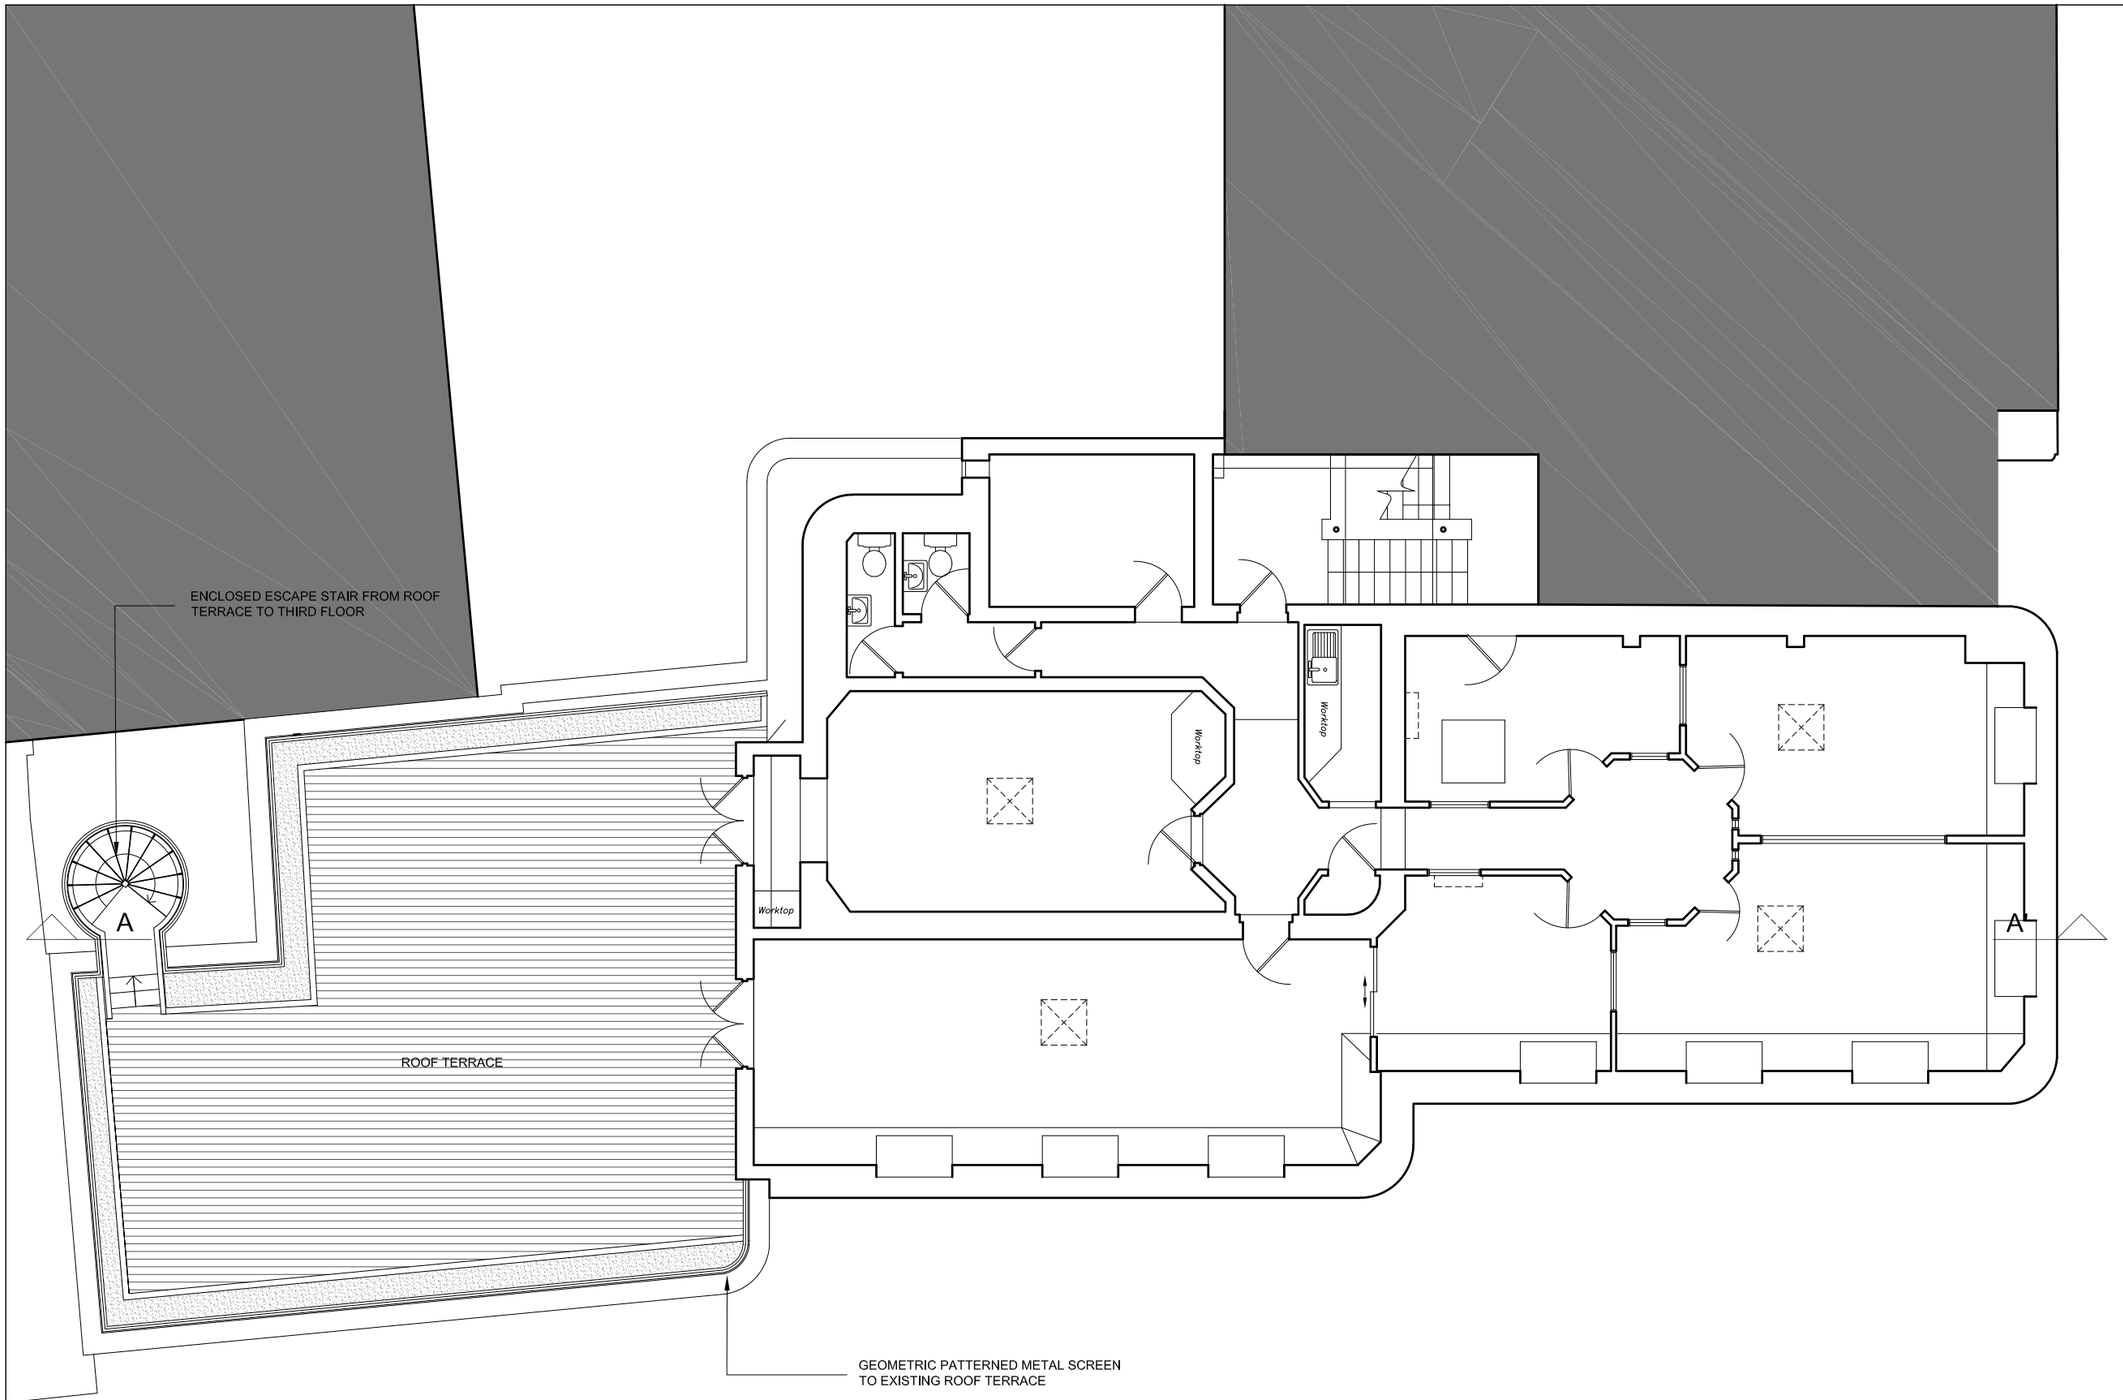

N

0 1m 2m 5m

DATE	REVISIONS
09.05.2017	PL01 PLANNING SUBMISSION

Do not scale from this drawing
All dimensions to be confirmed on site
Information contained within this drawing is the sole copyright of EMRYS Architects Ltd and is not to be reproduced without permission
EMRYS Architects are to be notified immediately of any discrepancies

EMRYS
CAP House | 9-12 Long Lane | London | EC1A 9HA
mail@emrysarchitects.com
www.emrysarchitects.com T : 020 7726 5060

JOB NO.	1604	CLIENT	GMS Estates
TITLE	15 STUKELEY STREET LONDON, WC2		
DWG	PROPOSED FOURTH FLOOR PLAN		
DRAWN	CJ	DATE	09.05.2017
SCALE @ A0	1/100		
CHECKED	GE	STATUS	PLANNING
REV	PL01		
DWG NO.	1604-0200-AP-104		