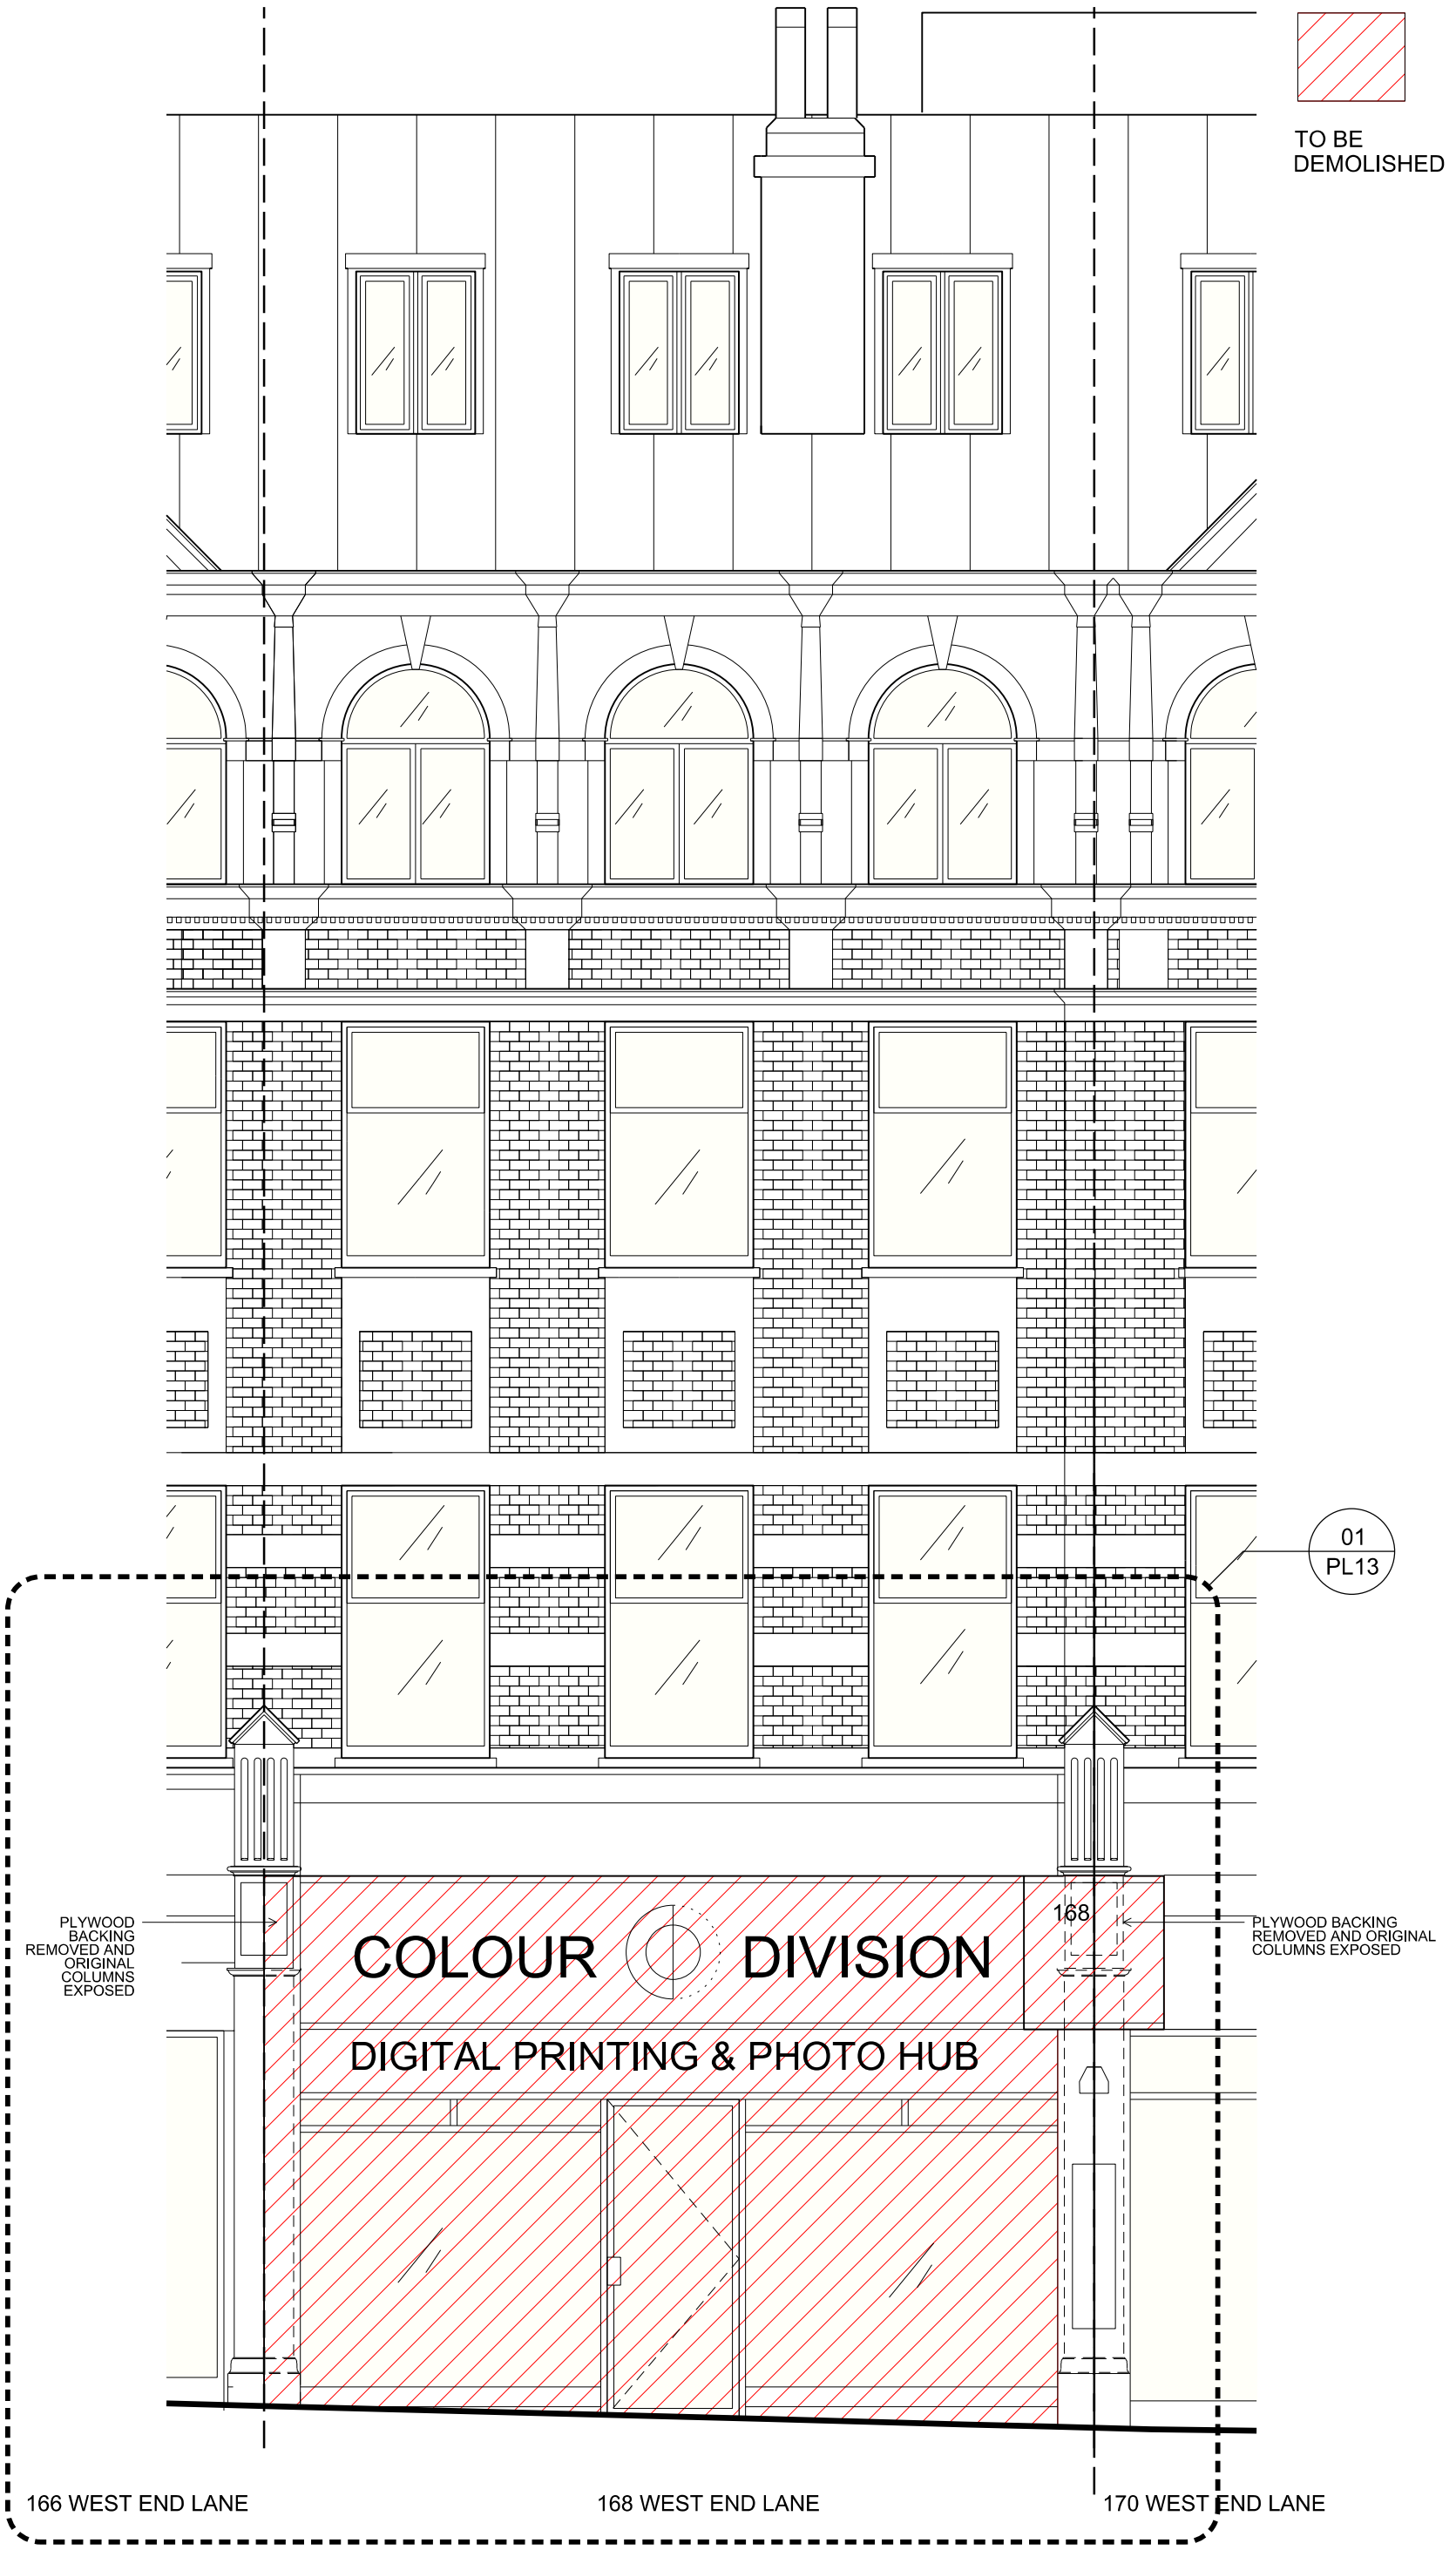

01 EXISTING FRONT ELEVATION
1:50

Scale 1:50
1 m 0 1 2 m

Project

LOLAS WEST-END

Rev.	Date	Reason For Issue	Chk
01	11/04/17	PLANNING	ICB
00	26/01/17	PLANNING	ICB

General Notes

1 - Do not scale drawings. Dimensions govern.
2 - All dimensions are in millimetres unless noted otherwise.
3 - All dimensions shall be verified on site before proceeding with the work. Contractor is responsible to verify on site all dimension and potential discrepancies.
4 - SPIN architecture shall be notified in writing of any discrepancies.
5 - Any areas and dimensions indicated on this sheet are approximate and indicative only.

Client

LOLAS CUPCAKES

SPIN architecture
63 Redchurch Street
London E2 7DJ
+44 (0)2081441861

Scale @ A3	Date	Dr. By
1:50	26/01/17	AK

Number	Rev.
3021_PL12	01

EXISTING FRONT ELEVATION DEMOLITION