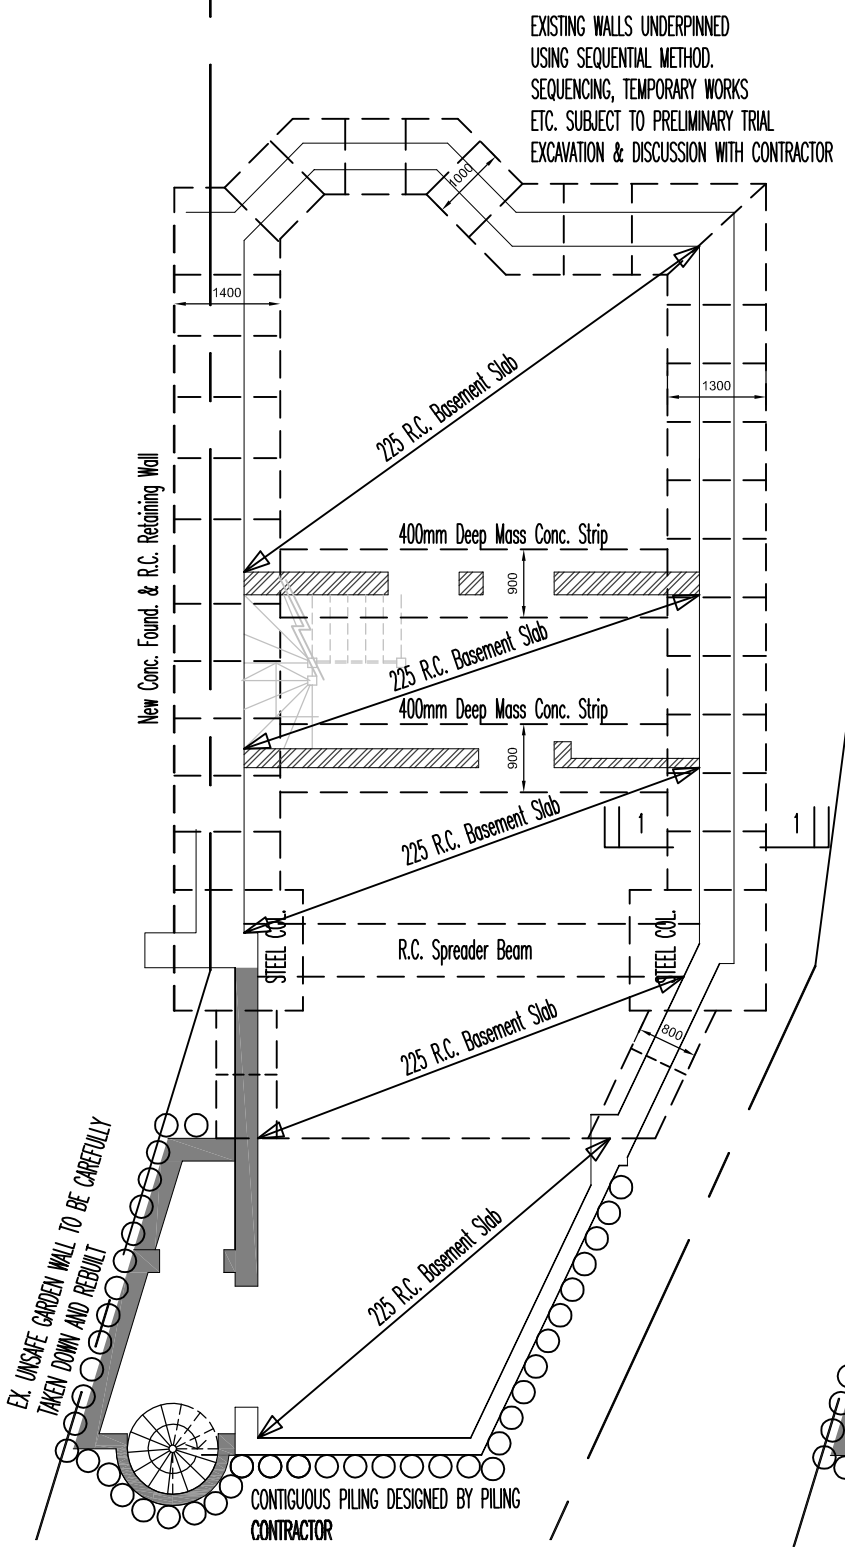

BASEMENT PLAN WITH BASEMENT STRUCTURE

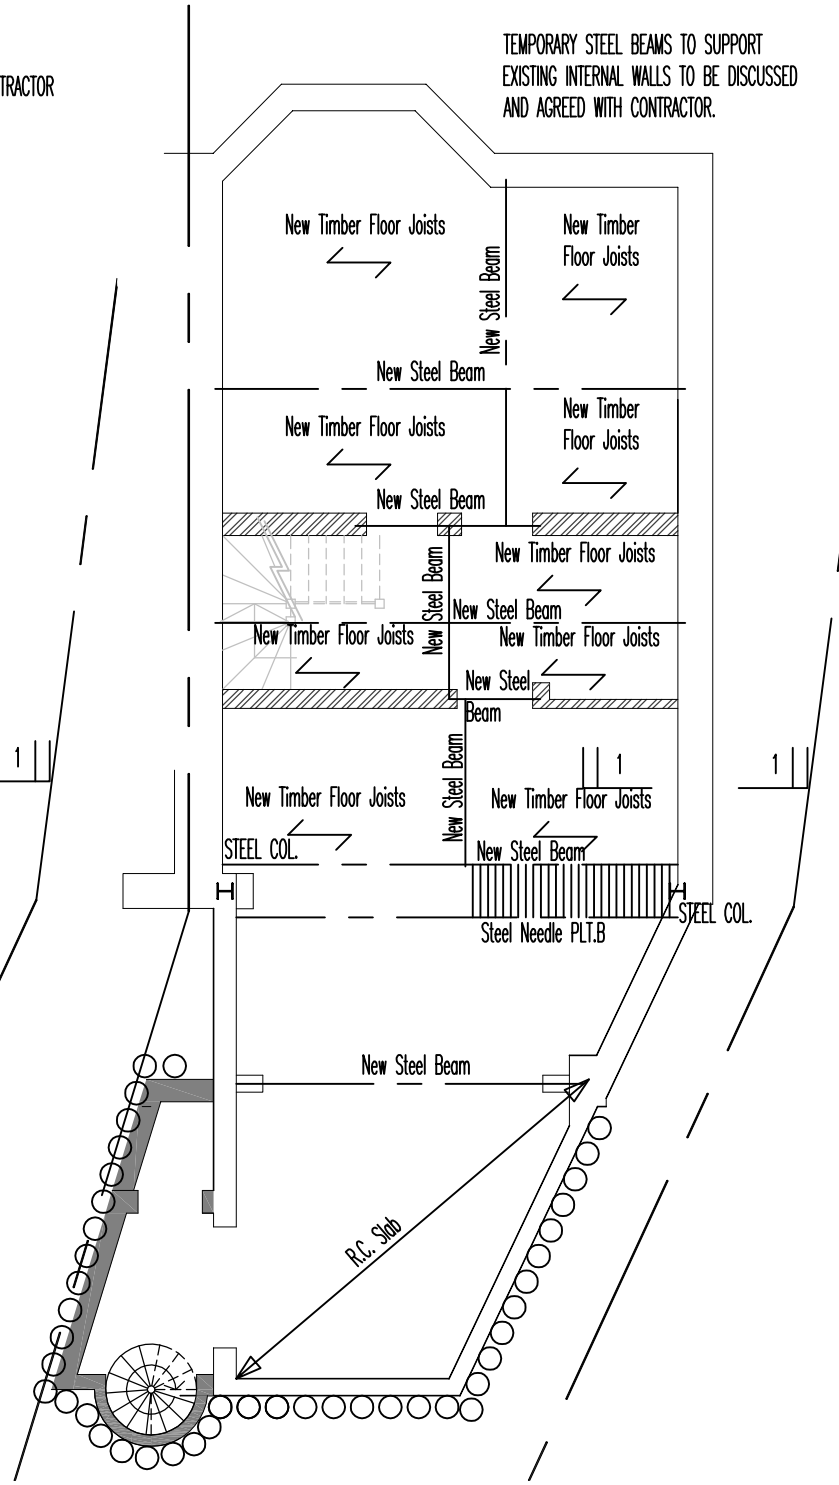

BASEMENT PLAN WITH GROUND FLOOR STRUCTURE

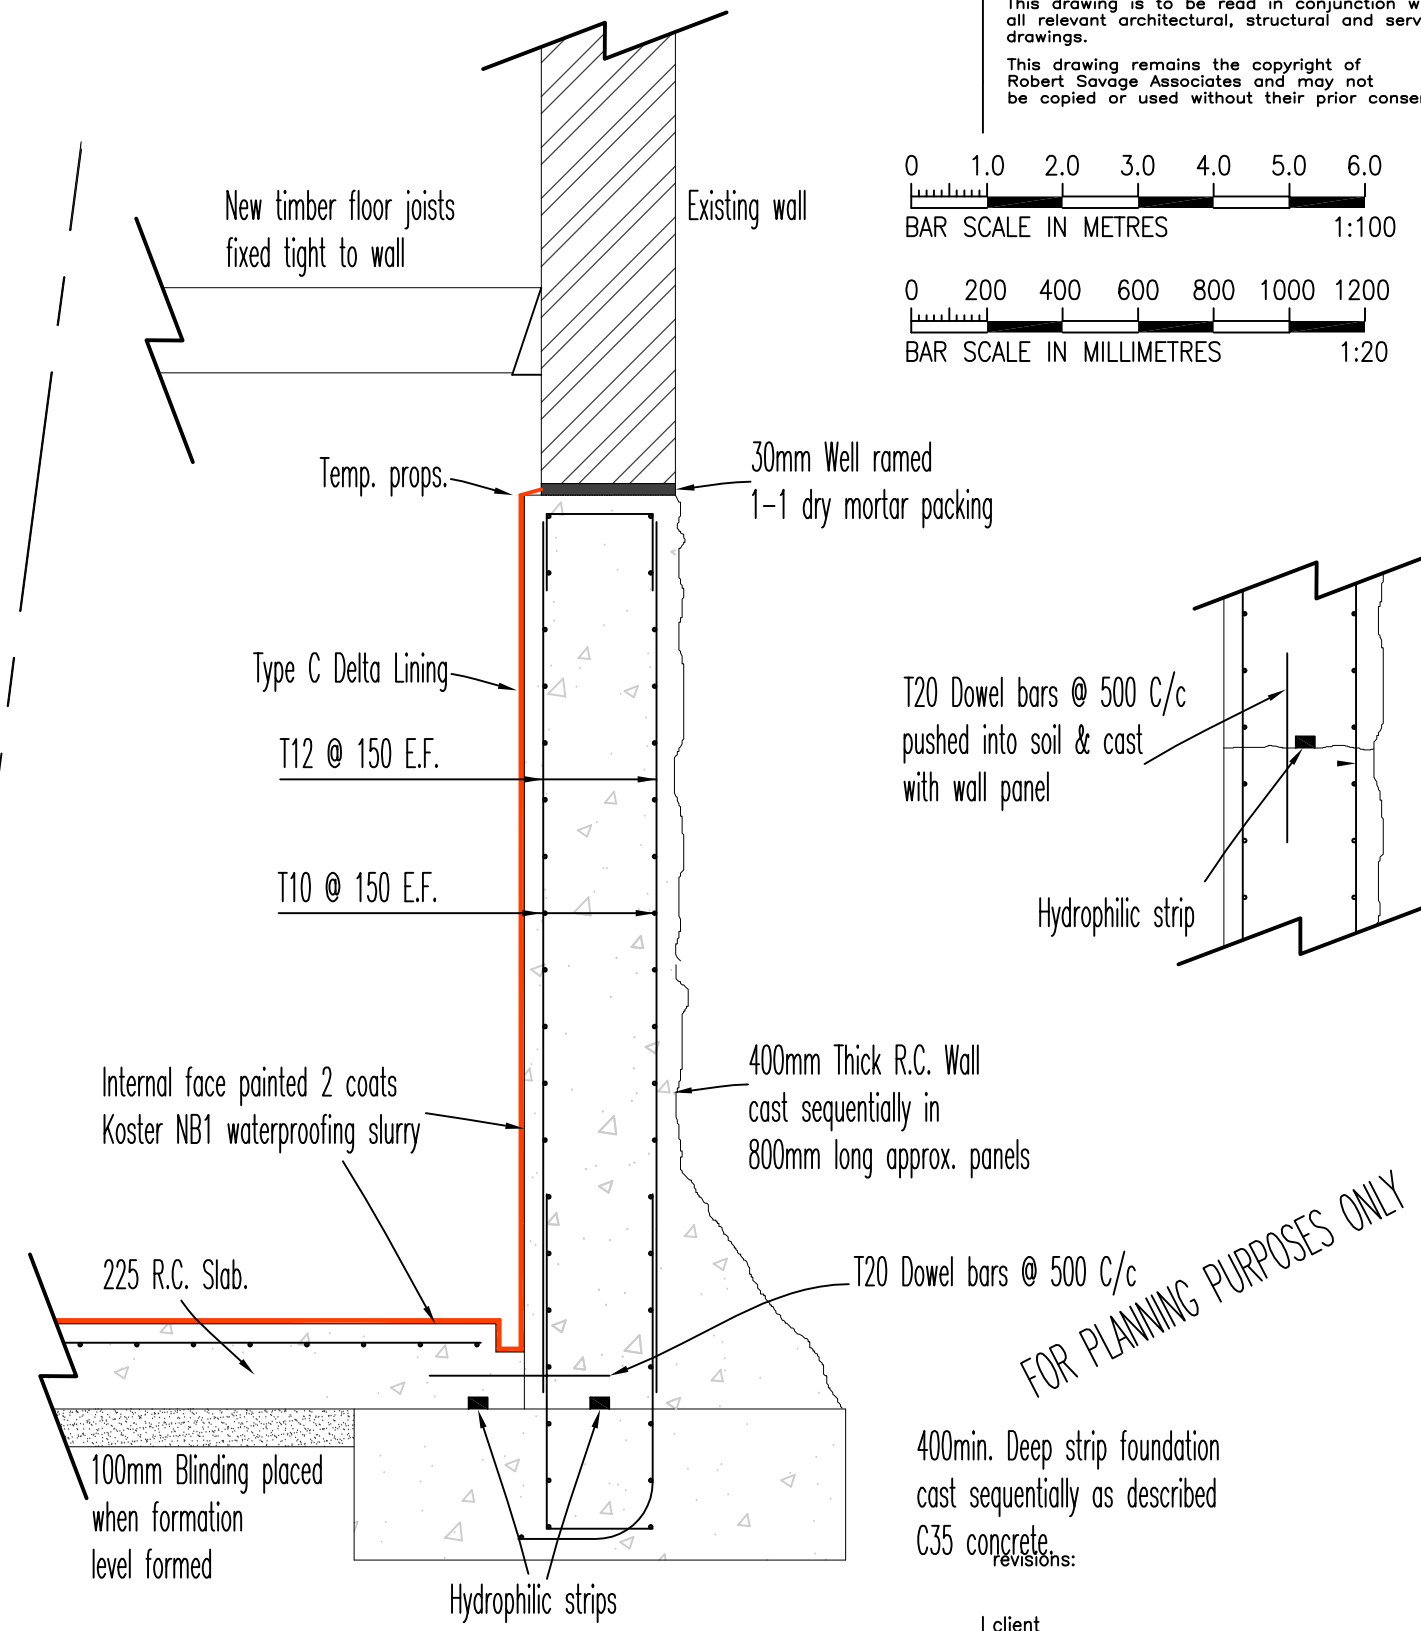

DETAIL 1-1

notes

Any discrepancies in dimensions or detail to be reported to the architect immediately.
This drawing is to be read in conjunction with all relevant architectural, structural and services drawings.

This drawing remains the copyright of Robert Savage Associates and may not be copied or used without their prior consent

0 1.0 2.0 3.0 4.0 5.0 6.0
BAR SCALE IN METRES 1:100

0 200 400 600 800 1000 1200
BAR SCALE IN MILLIMETRES 1:20

FOR PLANNING PURPOSES ONLY

revisions:

client
Walter & Jennifer Ladwig

project
13A Crossfield Road
London NW3 4NS

title
Structural Details

scale	date	drg. no.
1:100 & 1:20	May 2017	10591/SD/01

Robert Savage & Associates
architects designers structural engineers
11 Eton Garages, Lancaster Grove, Belsize Park, London NW3 4PE
Telephone: 020 7433 3561
Facsimile: 020 7433 3716