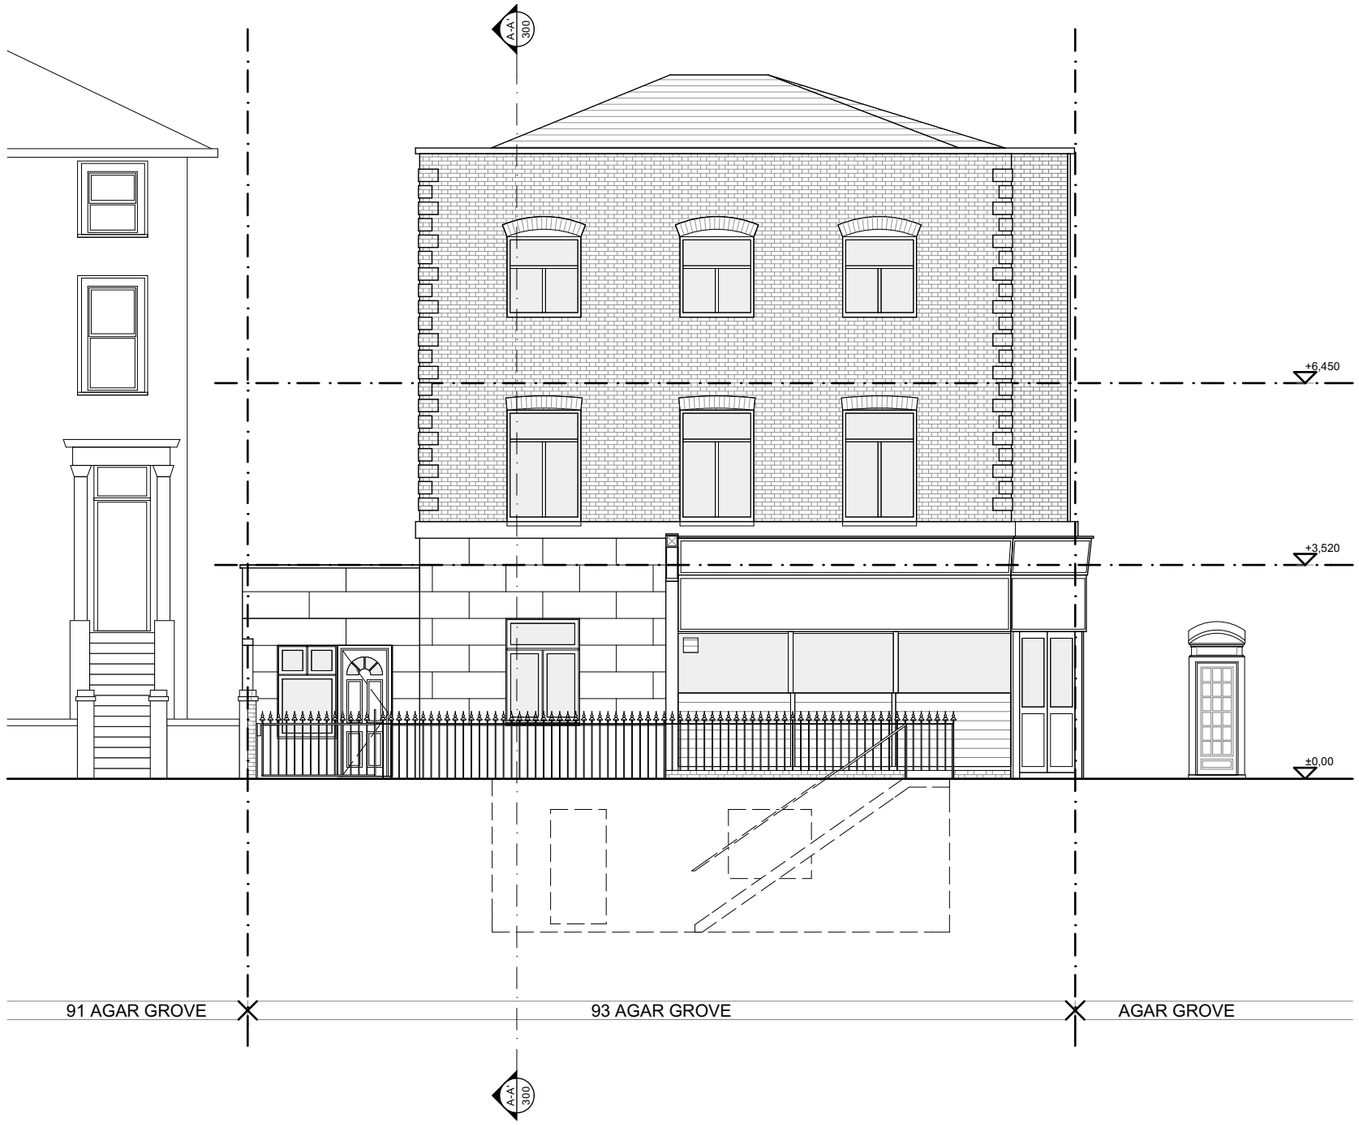

0 1 2 3 4 5

SCALE 1 : 25 on A1 1:50 on A3

1 **Existing** - Front Elevation

Figured dimensions only are to be taken from this drawing. All dimensions are to be checked on site before any work is put in hand.

If in doubt, ask.

NOTES

Rev	Description	Drawn	Date	Checked
(--)	PLANNING	AC	04/2016	AC

Alex Cheregi
Architectural designer, BA (Hons), Grad Dip Arch.

Mob: +44(0)7438 46 23 51
Email: alex.chrg@gmail.com
Web: www.iungostudio.com

Project No: 013	Project: 93 Agar Grove
Author: ac	Site Address: 93 Agar Grove, London
Checked: ac	Client: Mr Balraj Phakey
	Title: Elevations Existing - Front Elevation

Status:	Scale A1:	Scale A3:
PLANNING	1:50	1:100
Project no. / Stage / Drawing no.	**Date:**	**Revision:**
013(P)041	Apr '17	(--)