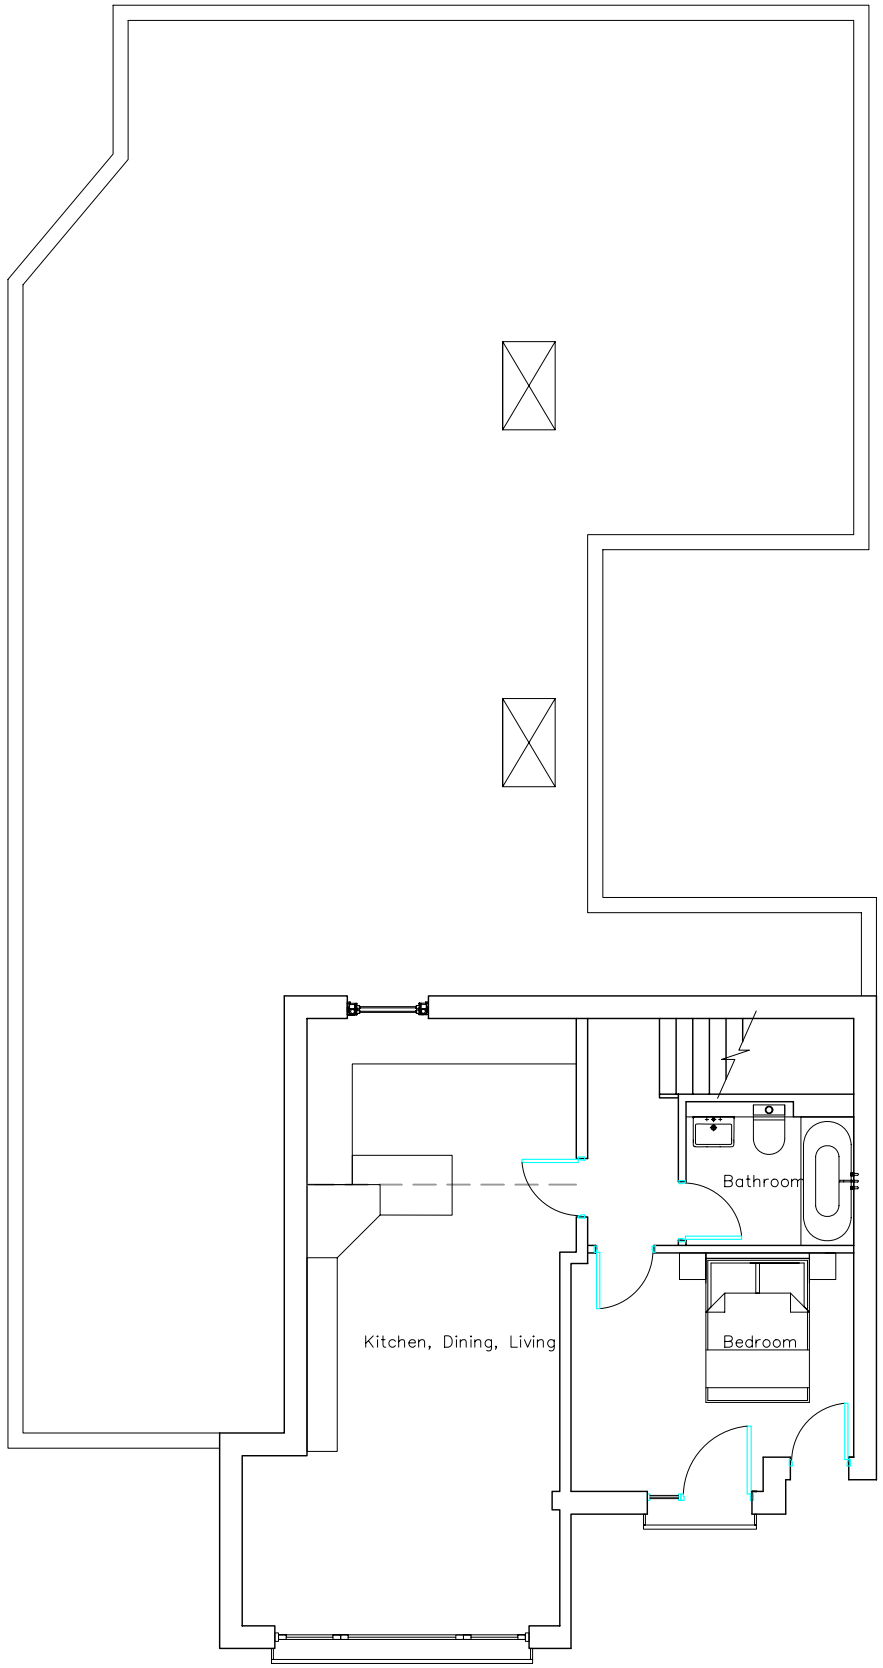

EXISTING SECOND FLOOR

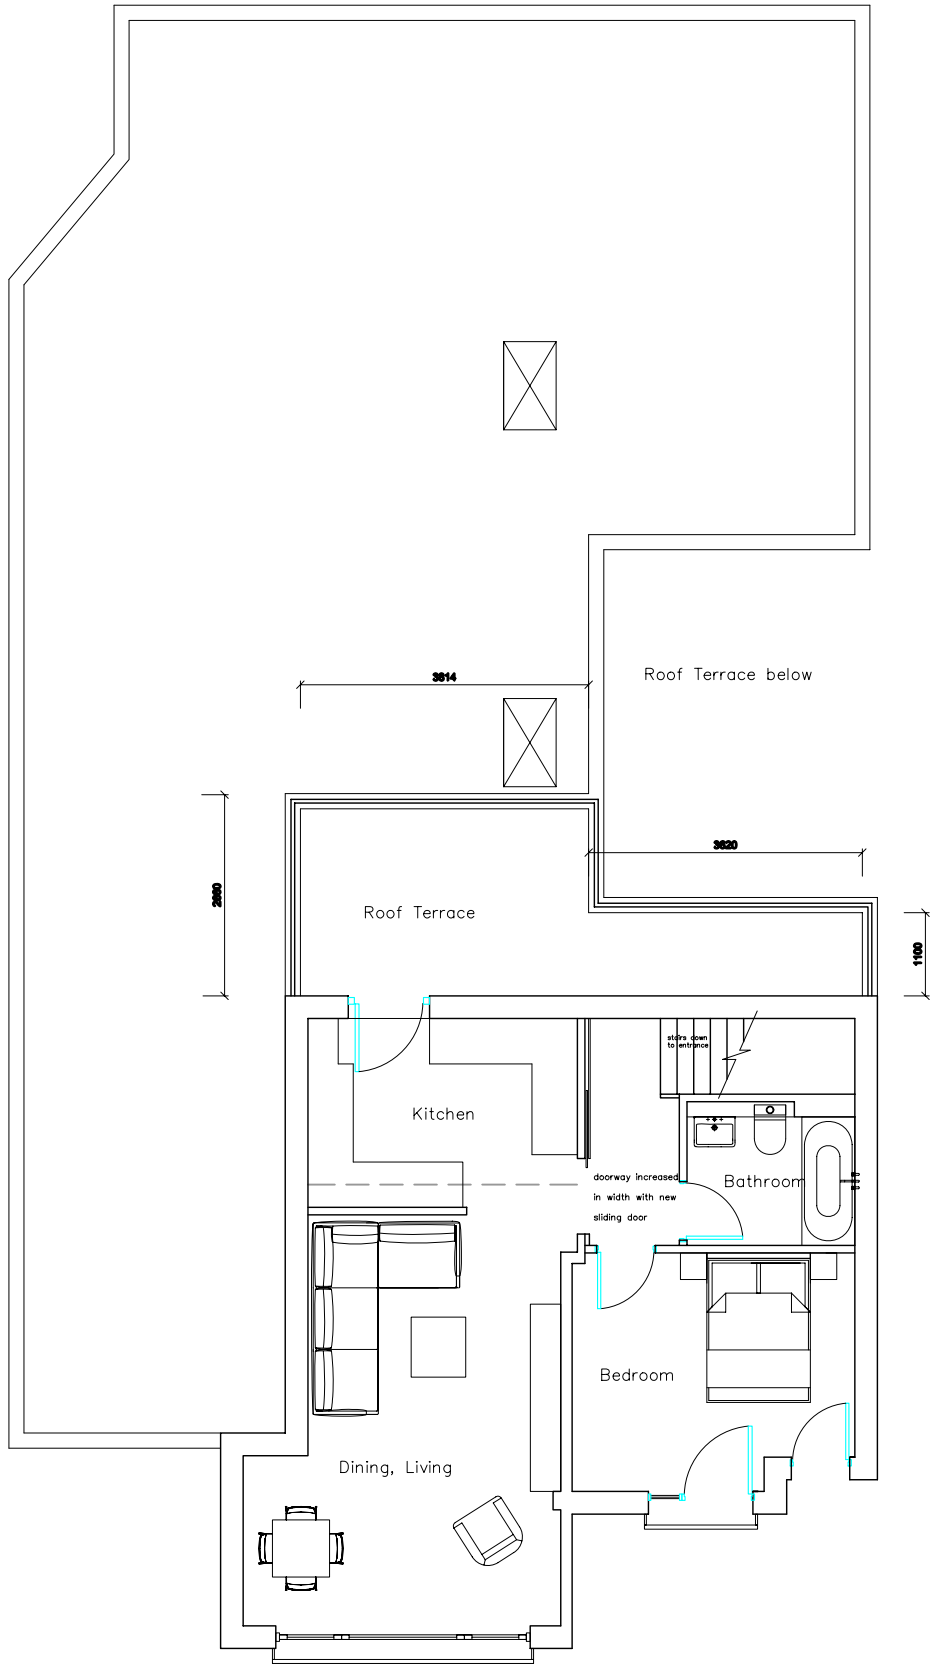

PROPOSED SECOND FLOOR

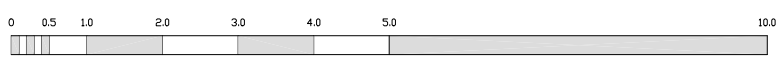

Client : Cecile Mackay		
Project : Flat 8, 12 Smyrna Road		
Drawing : existing and proposed second floor plans		
Scale : 1:100 A3	**Dwg No :**	**Rev :**
Date : 02/11/16	8/12/SR/02	A

OFFICE A ❑ DESIGN UNITED ❑ INDERHALD ❑ WOODLANDS CLOSE ❑ BICKLEY BR1 2BD

© THIS DRAWING IS THE COPYRIGHT OF DESIGN UNITED. It shall not be in any way used or reproduced without their prior written consent. All dimensions are to be checked on site or in the workshop prior to commencing any work. Work only to figured dimensions. Any discrepancies are to be reported to DESIGN UNITED.