© Buchanan Hartley Architects Ltd.

The information contained in this drawing is the copyright of Buchanan Hartley Architects Ltd, and must not be used in whole or in part without the express written approval of Buchanan Hartley Architects Ltd.

DO NOT SCALE FROM THIS DRAWING

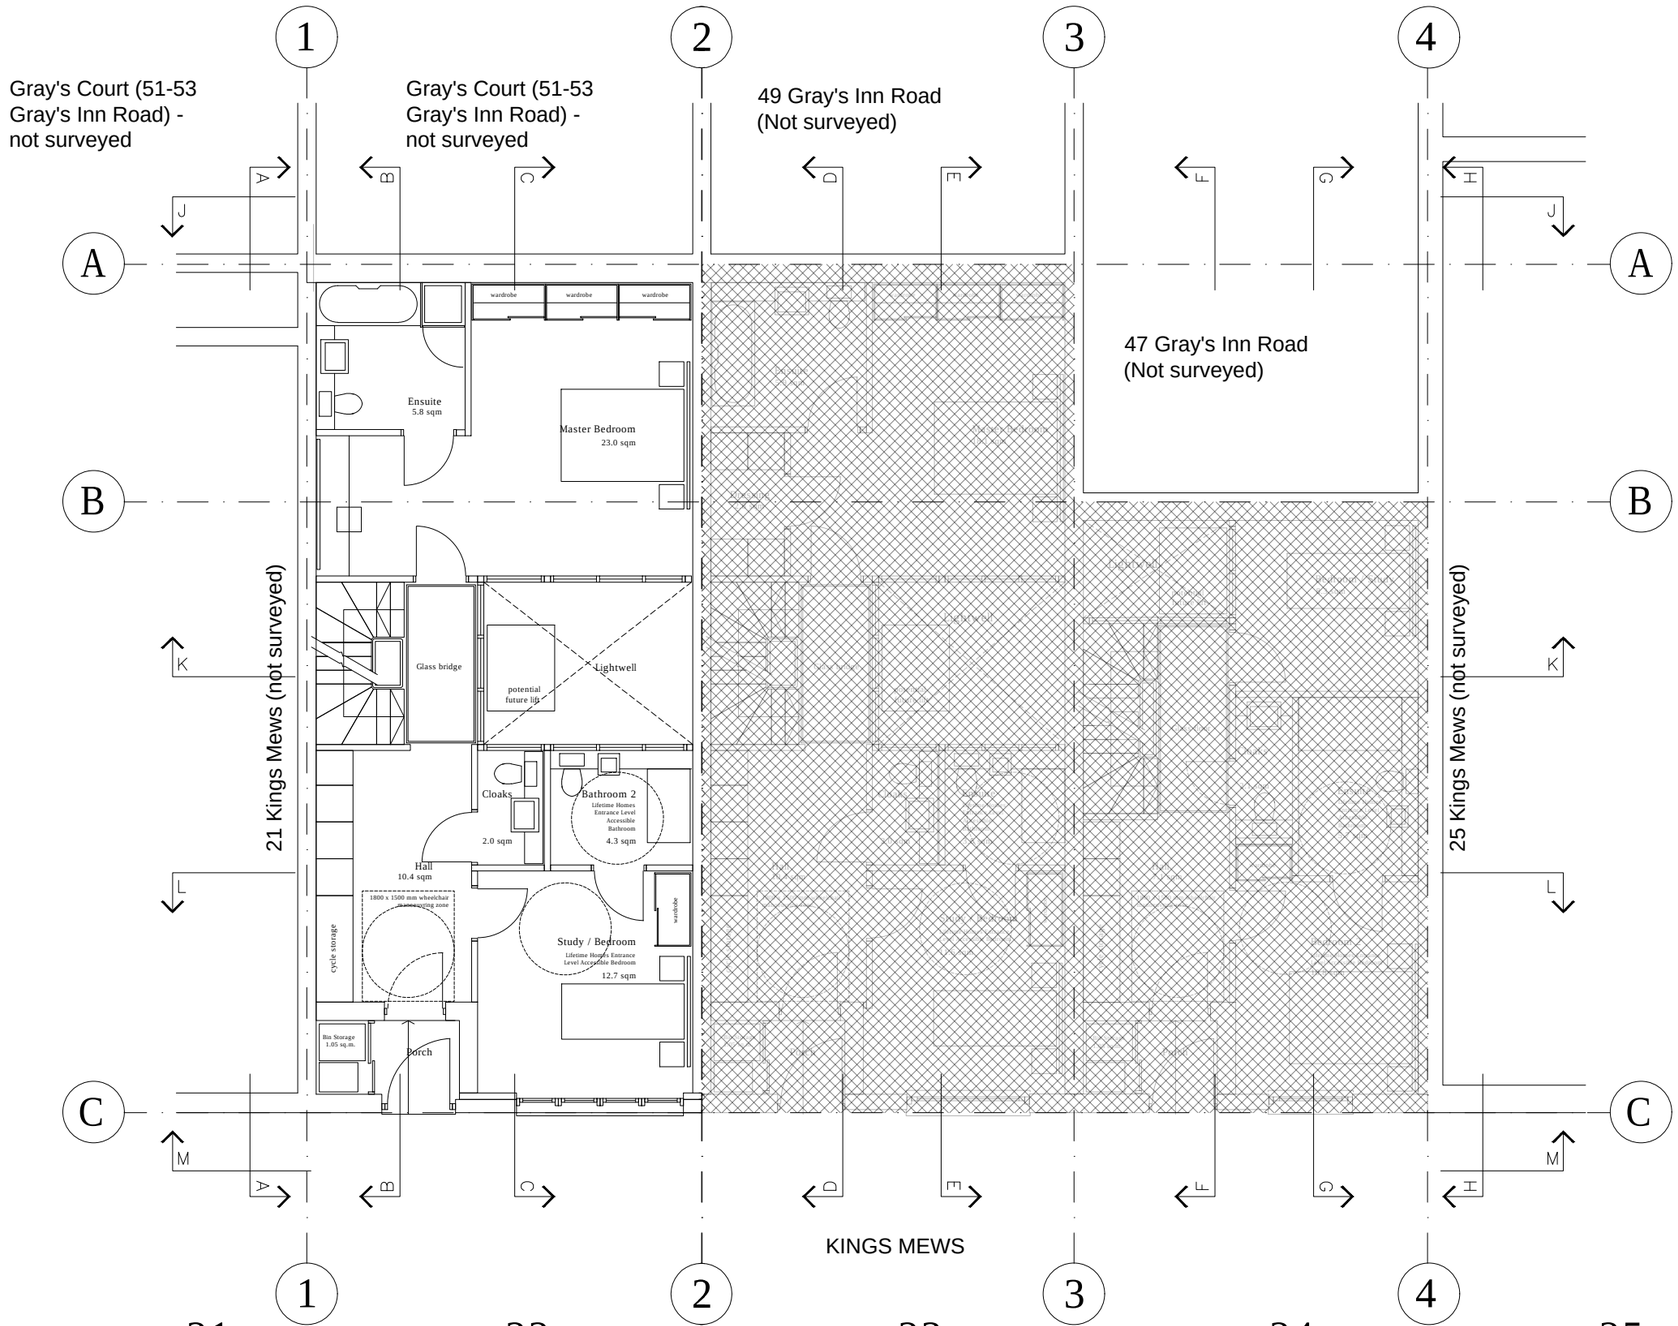

0 1 5

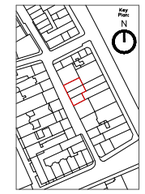

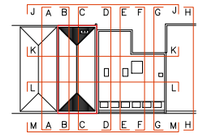

Hatch denotes proposed works that form part of separate permission ref: 2012/6089/P

Rev	Description	Date	By

Status
Preliminary

Buchanan Hartley Architects Ltd
architecture interiors environment

13 Grosvenor Gardens London SW1W 0BD
T 020 7592 7247
E mail@buchananhartley.co.uk

Client
Queens Gate Holdings

Project
22 King's Mews
London WC1N 2JB

Title
Plan Level 0
Proposed

Scale
1:50@A1

Date
02/05/2017

Drawn
JB

Checked
MH

Project No
0645

Drawing No
L(--) 122

REV
--