© Buchanan Hartley Architects Ltd.

The information contained in this drawing is the copyright of Buchanan Hartley Architects Ltd, and must not be used in whole or in part without the express written approval of Buchanan Hartley Architects Ltd.

DO NOT SCALE FROM THIS DRAWING

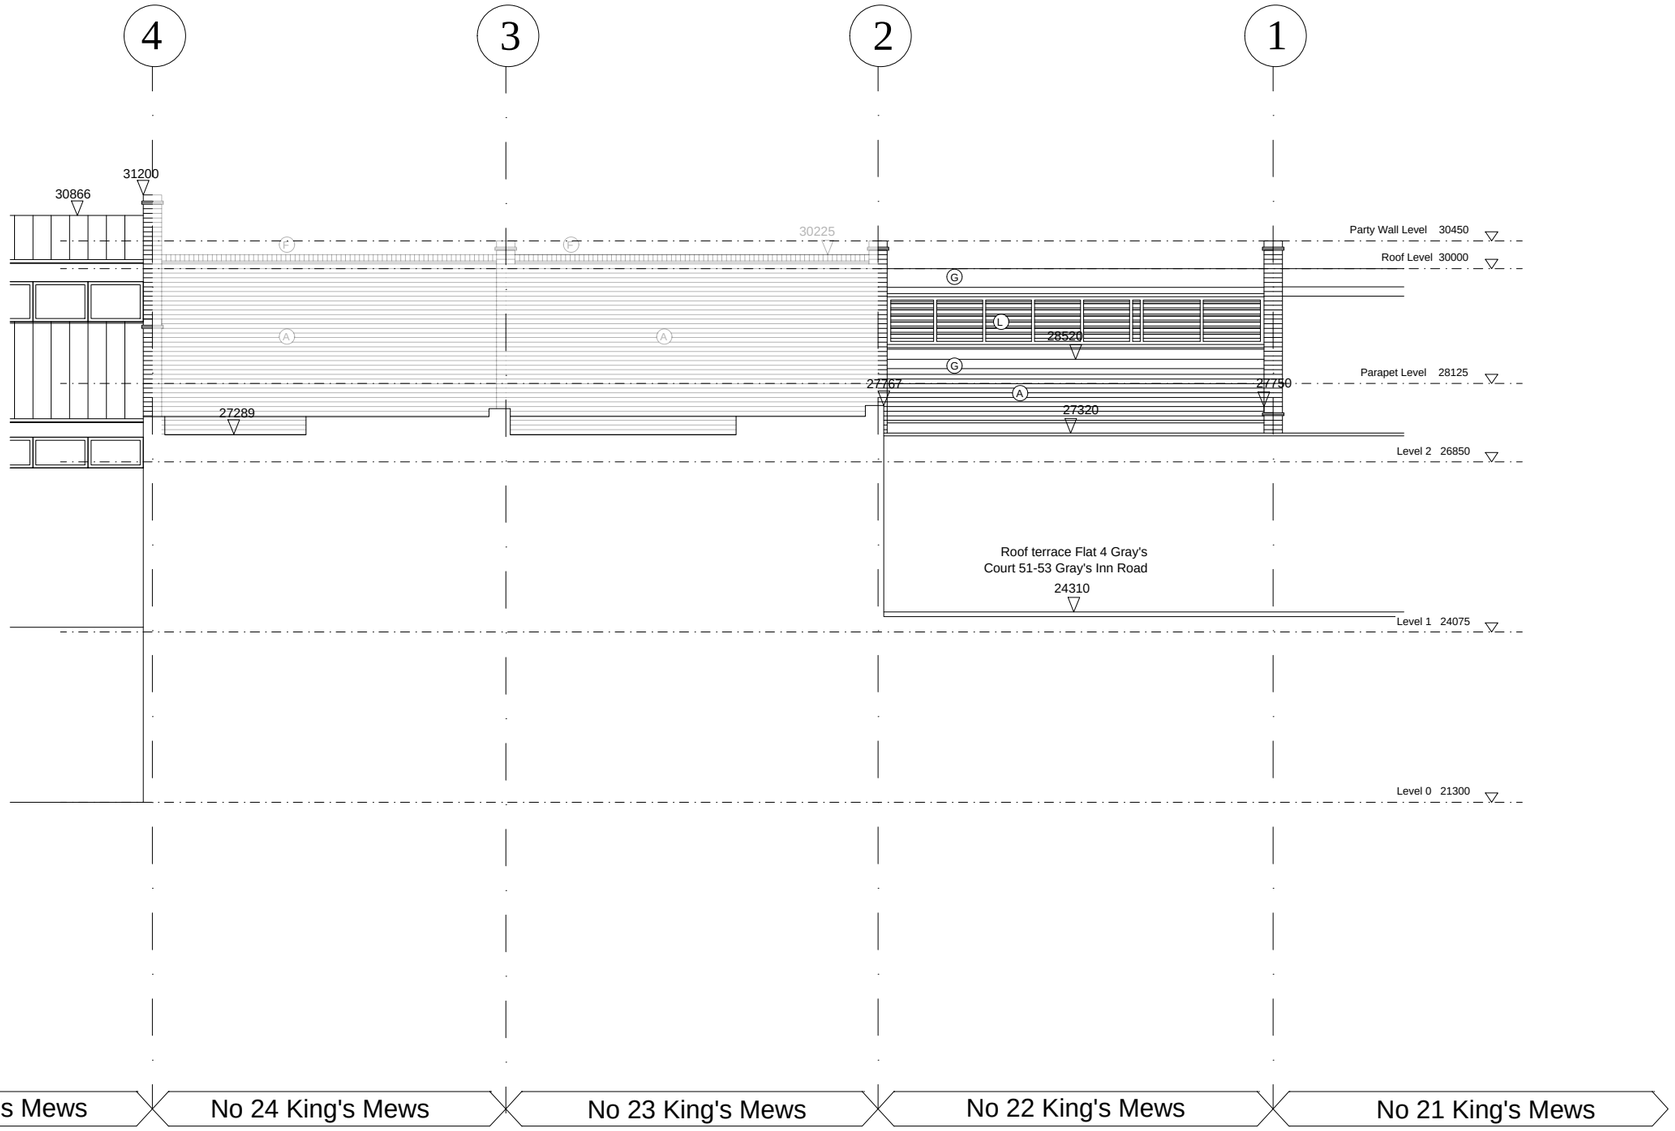

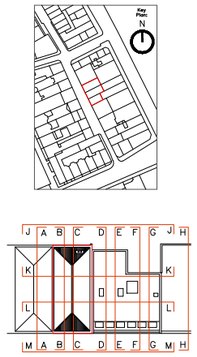

Area shown as halftone relates to separate permission ref: 2012/6089/P

Materials List

A	Brickwork
B	Flat Metal Panel
C	Stainless Steel Woven Mesh Panel
D	Stainless Steel Grille in Hardwood Frame Gate to Porch
E	Aluminium PPC Framed Windows
F	Brick on Edge Coping - 2 course tile creasing
G	Aluminium PPC facia
H	Stainless Steel Tubular Handrail
J	Precast Concrete Coping
K	Galv Access Stair
L	Aluminum PPC framed Windows Obscure Glazed
M	Aluminium Framed patent Roof Glazing
N	Precast Concrete
P	Planting between properties (top of planting 1.8m above terrace level)
R	Timber panel with inset window
Q	Existing refurbished timber framed windows

Rev	Description	Date	By

Status
Preliminary

Buchanan Hartley Architects Ltd
architecture interiors environment

13 Grosvenor Gardens London SW1W 0BD
T 020 7592 7247
E mail@buchananhartley.co.uk

Client
Queens Gate Holdings

Project
22 King's Mews
London WC1N 2JB

Title
Section J-J
Proposed

Scale
1:50 @A1

Date
02/05/2017

Drawn JB
Checked MH
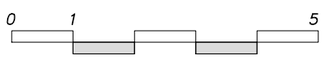
Project No 0645
Drawing No L(--) 134
REV --