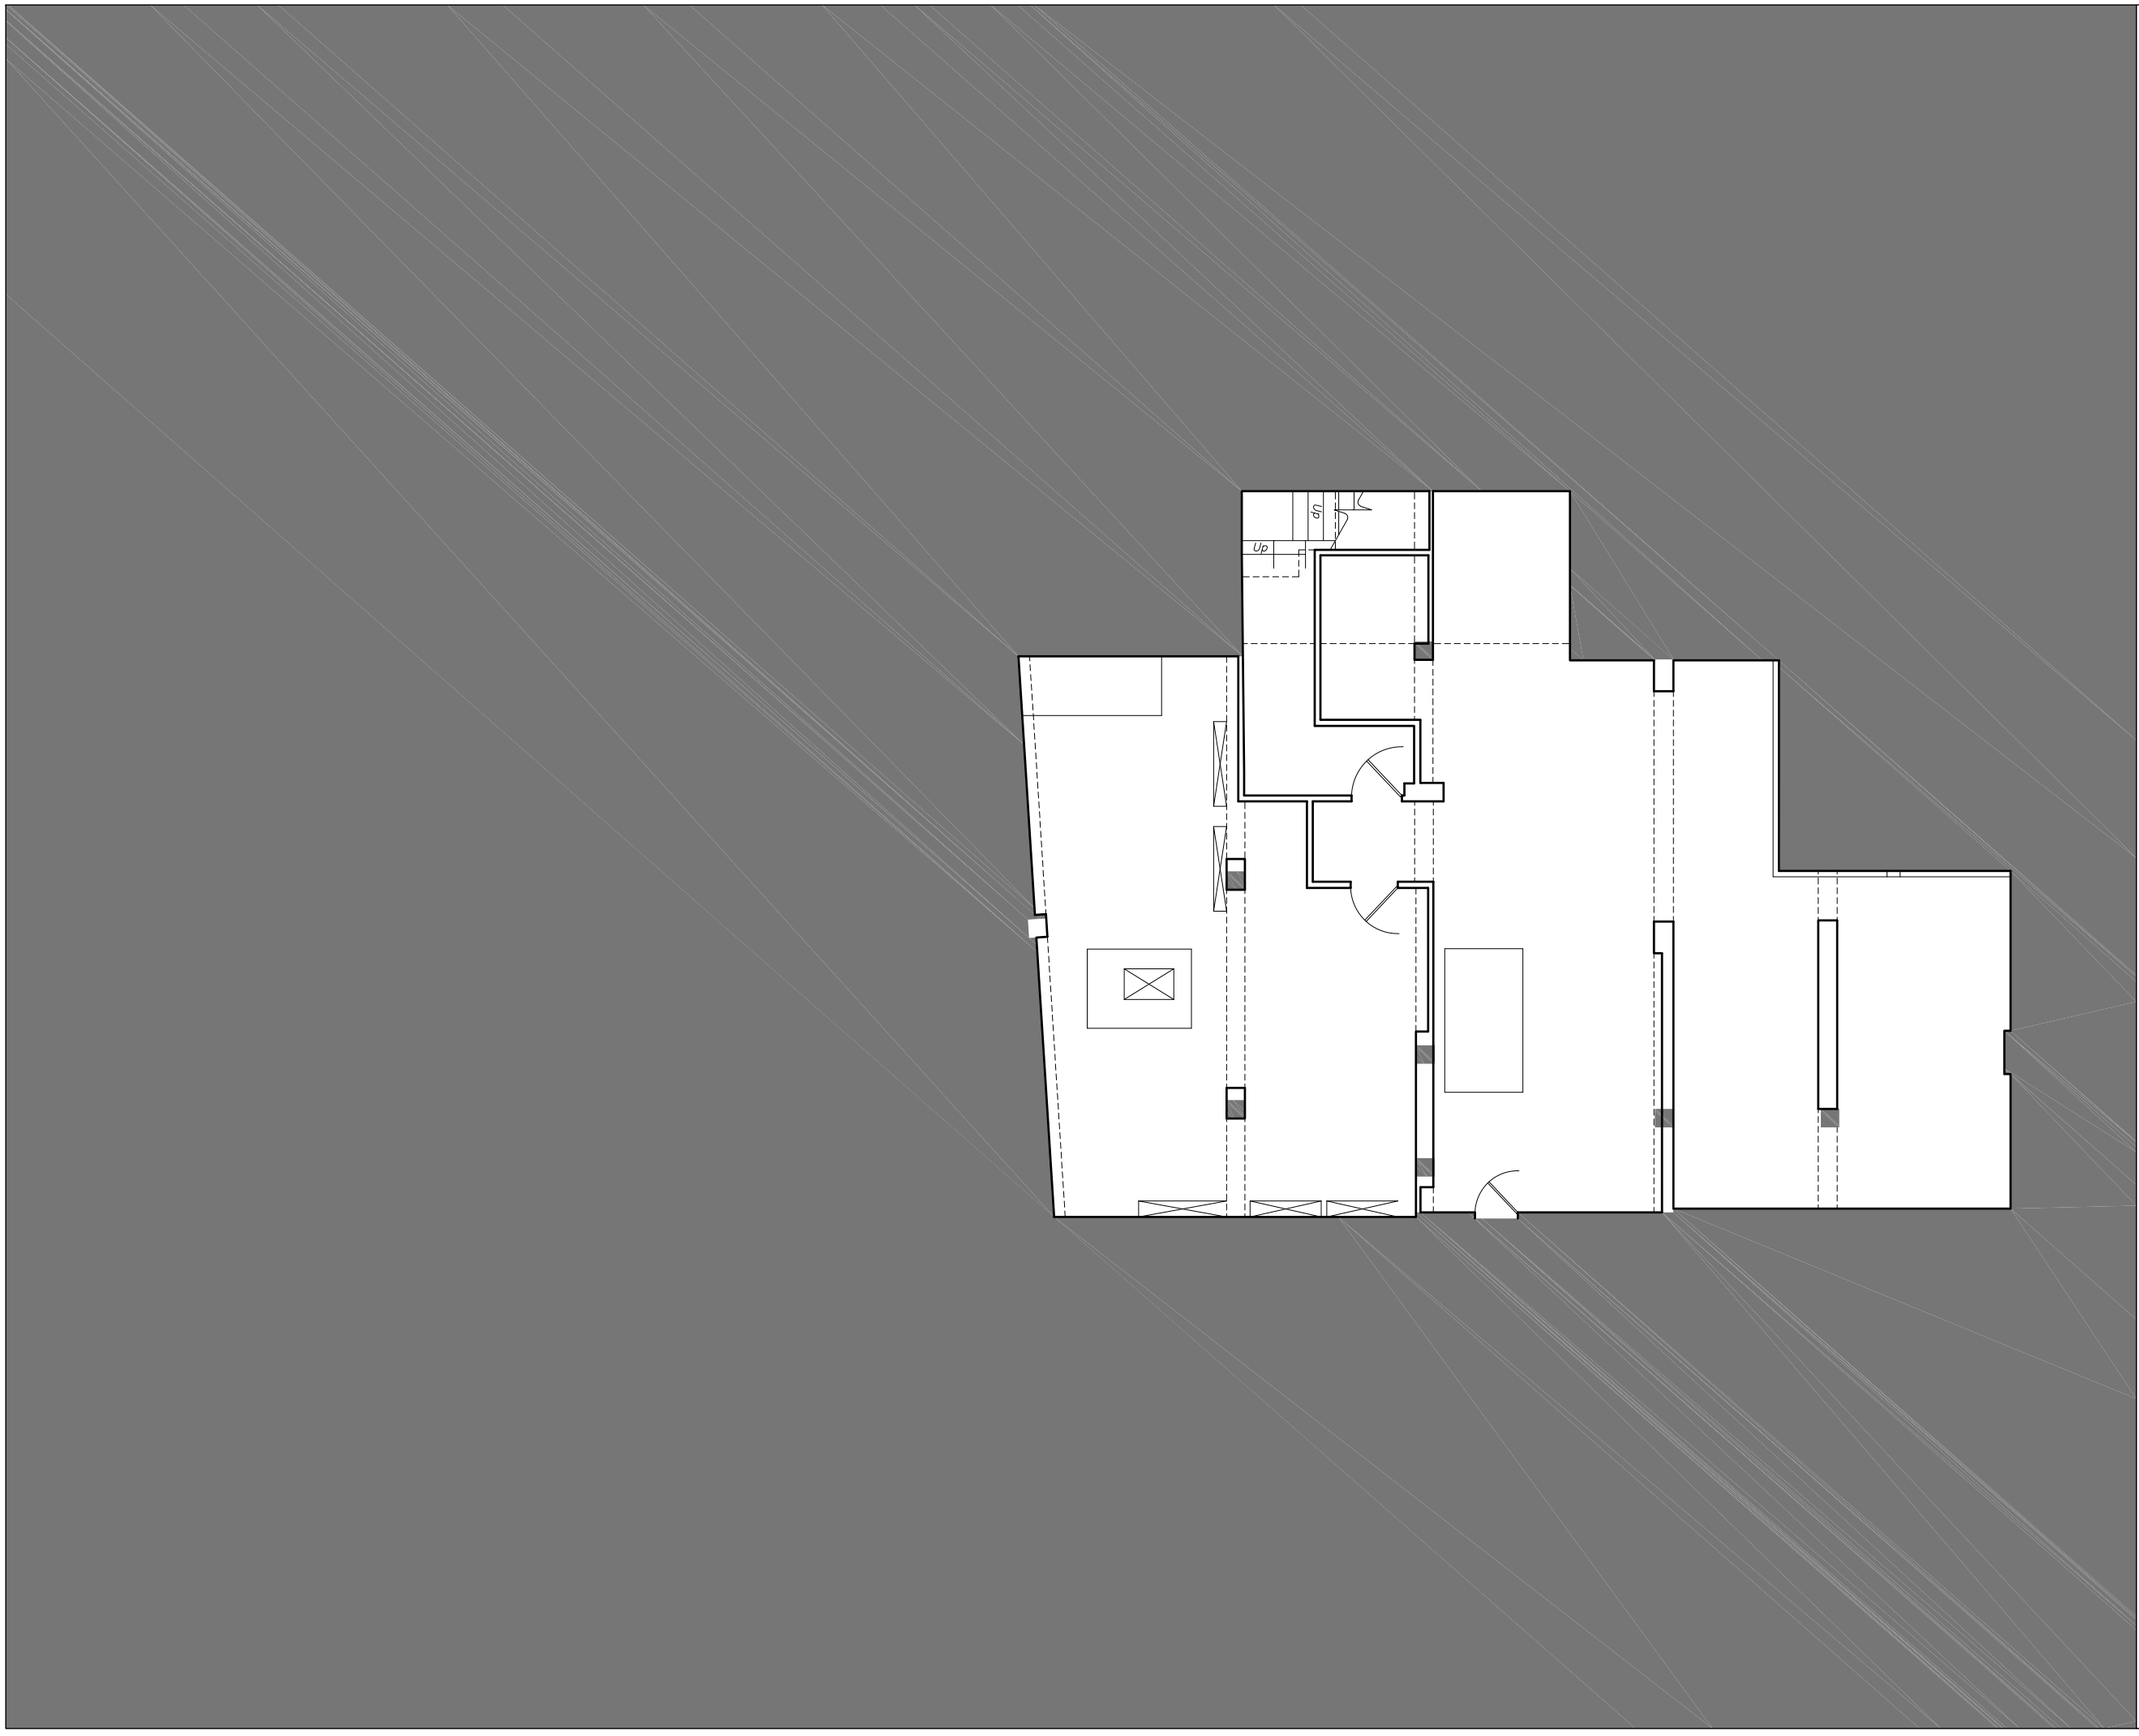


N

0 1m 2m 5m

| DATE | REVISIONS |
|---|---|
| 16.05.2017 | PL02 PLANNING REVISION |
| 21.04.2017 | PL01 PLANNING SUBMISSION |

Do not scale from this drawing
All dimensions to be confirmed on site
Information contained within this drawing is the sole copyright of EMRYS Architects Ltd and is not to be reproduced without permission
EMRYS Architects are to be notified immediately of any discrepancies

EMRYS
CAP House | 9-12 Long Lane | London | EC1A 9HA
mail@emrysarchitects.com
www.emrysarchitects.com T : 020 7726 5060

JOB NO. 1604 | CLIENT GMS Estates

TITLE 15 STUKELEY STREET
LONDON, WC2

DWG EXISTING AND PROPOSED
BASEMENT PLAN

DRAWN CJ | DATE 21.04.2017 | SCALE @ A0 1/100

CHECKED GE | STATUS PLANNING | REV PL02

DWG NO. 1604-0100-AP-101