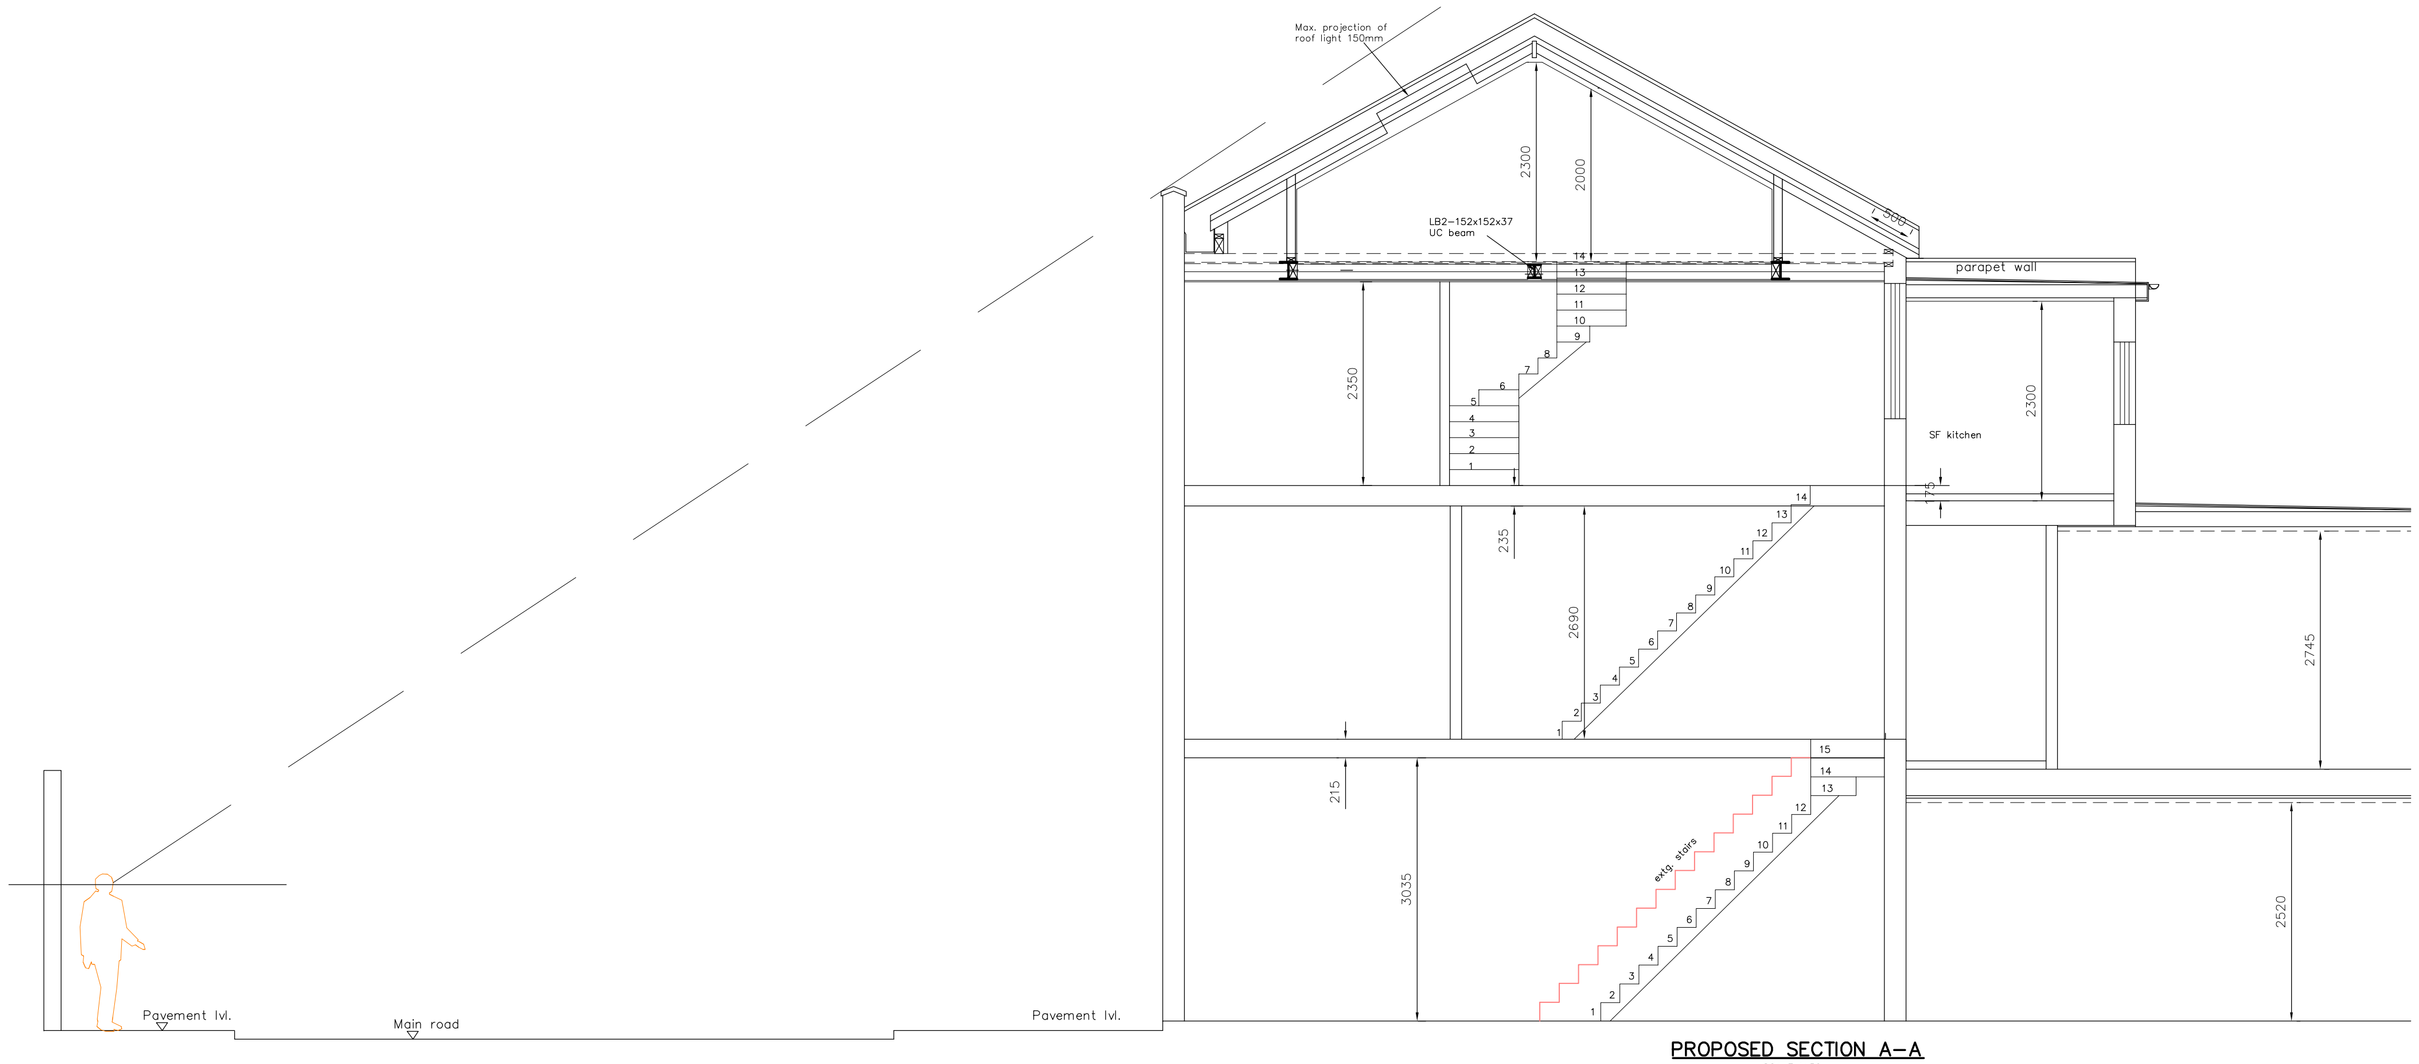

PROPOSED SECTION A-A

SCALE 1:50

PROPOSED FRONT ELEVATION

SCALE 1:50

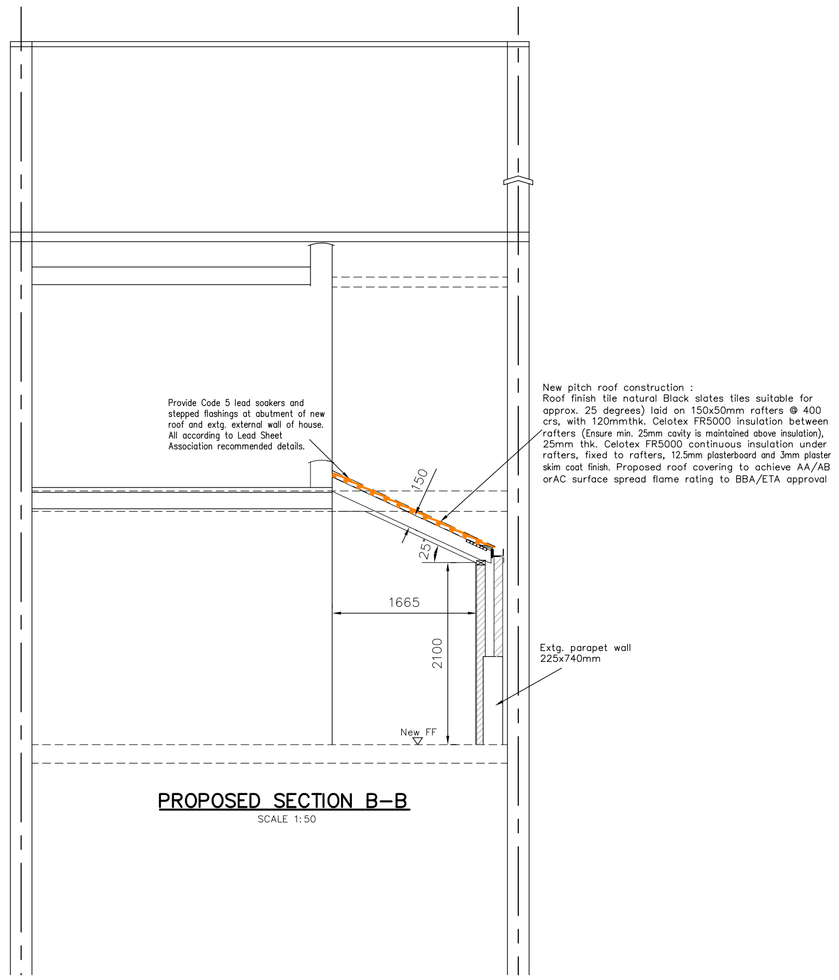

PROPOSED SECTION B-B

SCALE 1:50

Rev.A: Rear dormers omitted. 27 Apr 2017

1:50

0 1 2 3 4cm

0 1000 2000 3000 4000mm

This drawing is the copy right of KKR Planning & Design Ltd. and may not be amended, copied or reproduce without written permission. No liability will be accepted for amendments made by other person.

Do not scale off the drawings.

KKR Planning & Design Ltd
Oasis Business Centres Ltd
468 Church Lane
Kingsbury.
London NW9 8UA.

Tel: 0845 643 9310
Fax: 0845 643 9320
Email info@kkrpd.co.uk
Web www.kkrpd.co.uk

KKR Planning & Design

client name: MR MOHAMMED BAKTH	Drawn NR	JUN 2016	
Project Title 98A FLEET ROAD, NW3 2QX	Checked RN		
Drawing Title PROPOSED SECTIONS AND FRONT ELEVATION	Scale 1:50	Size A1	
	Project No. KKR-781	Drawing No. P-05	Rev. A

0 100mm WHEN PLOTTED TO SCALE 100