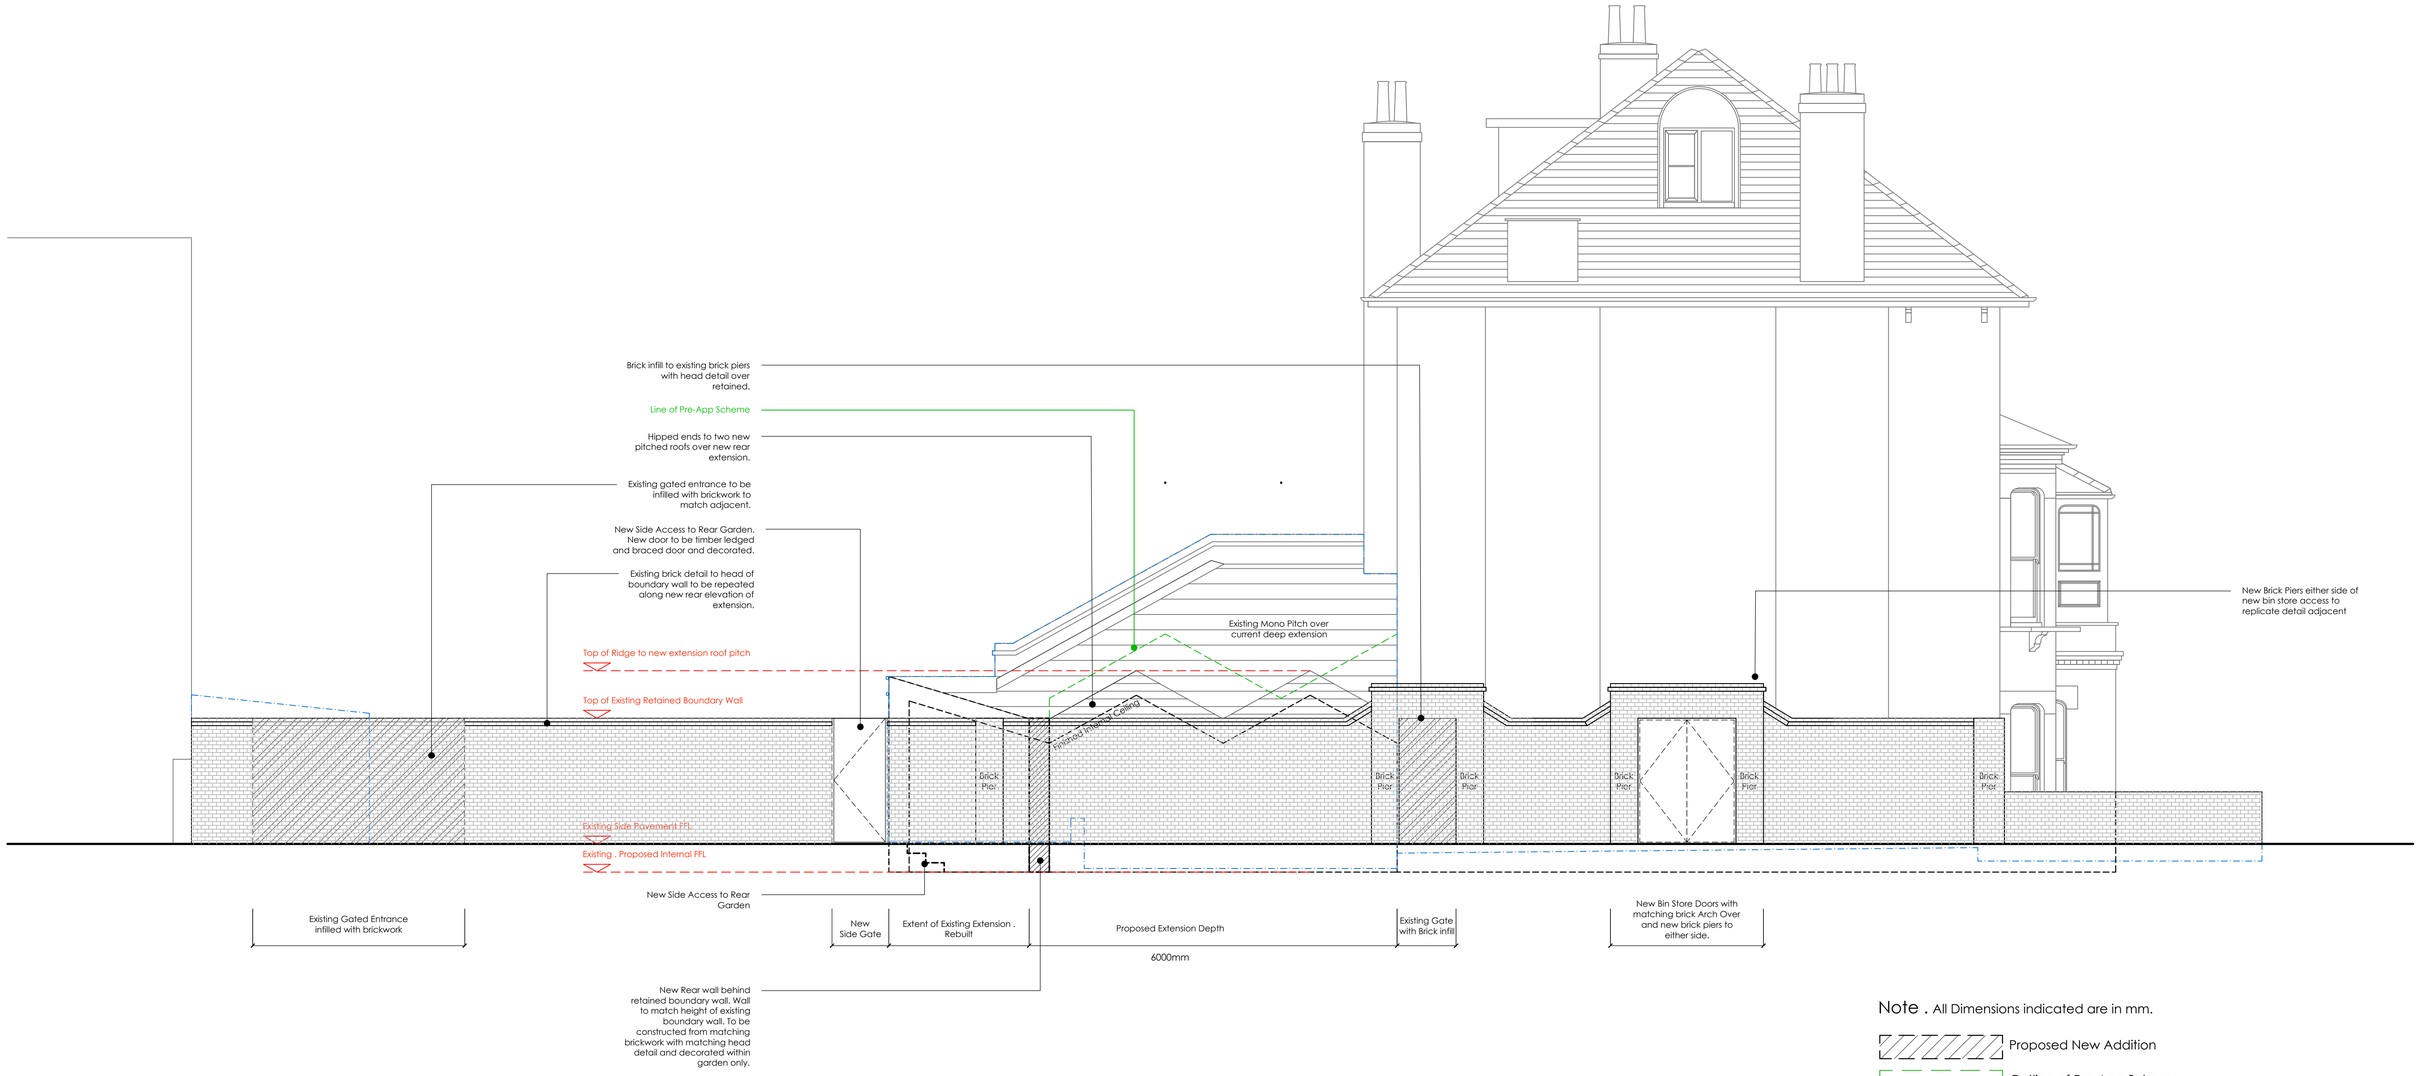


Note . All Dimensions indicated are in mm.

Proposed New Addition

Outline of Pre-App Scheme

Outline of Former Buildings and Ground Line

| rev . | date . | details . | drawn by . | checked by . |
|---|---|---|---|---|
| C | 08.05.2017 | draft planning submission to client | MLR | DA |
| B | 22.03.2017 | dimensions added for case officer. | MLR | DA |
| A | 03.02.2016 | submitted to pre-app case officer for comments | MLR | DA |
| -- | 27.01.2017 | first issue | MLR | DA |

0 0.5 1 2 4 8 16 24

scale bar . do not scale from this drawing . scale bar is included as a requirement of statutory approvals only
note to contactor_use only figured dimensions for construction

1.100_A3
1.50_A1

D I S T R I C T

Unit 3 . 1 Oakhurst Grove . London . SE22 9AH
+44 (0)7525 179 525
studio@districtarchitects.co.uk
www.districtarchitects.co.uk
this drawing is copyright .

Planning

project

client

job no . 005.

Proposed
Side Elevation along Ospringe Road
48 Lady Margaret Road
Kentish Town . London . NW5 2NR
Mr. Chris Clothier and Ms. Mary Douglas-Home

(3) stage . 1 type / place . 201 series / number _C revision