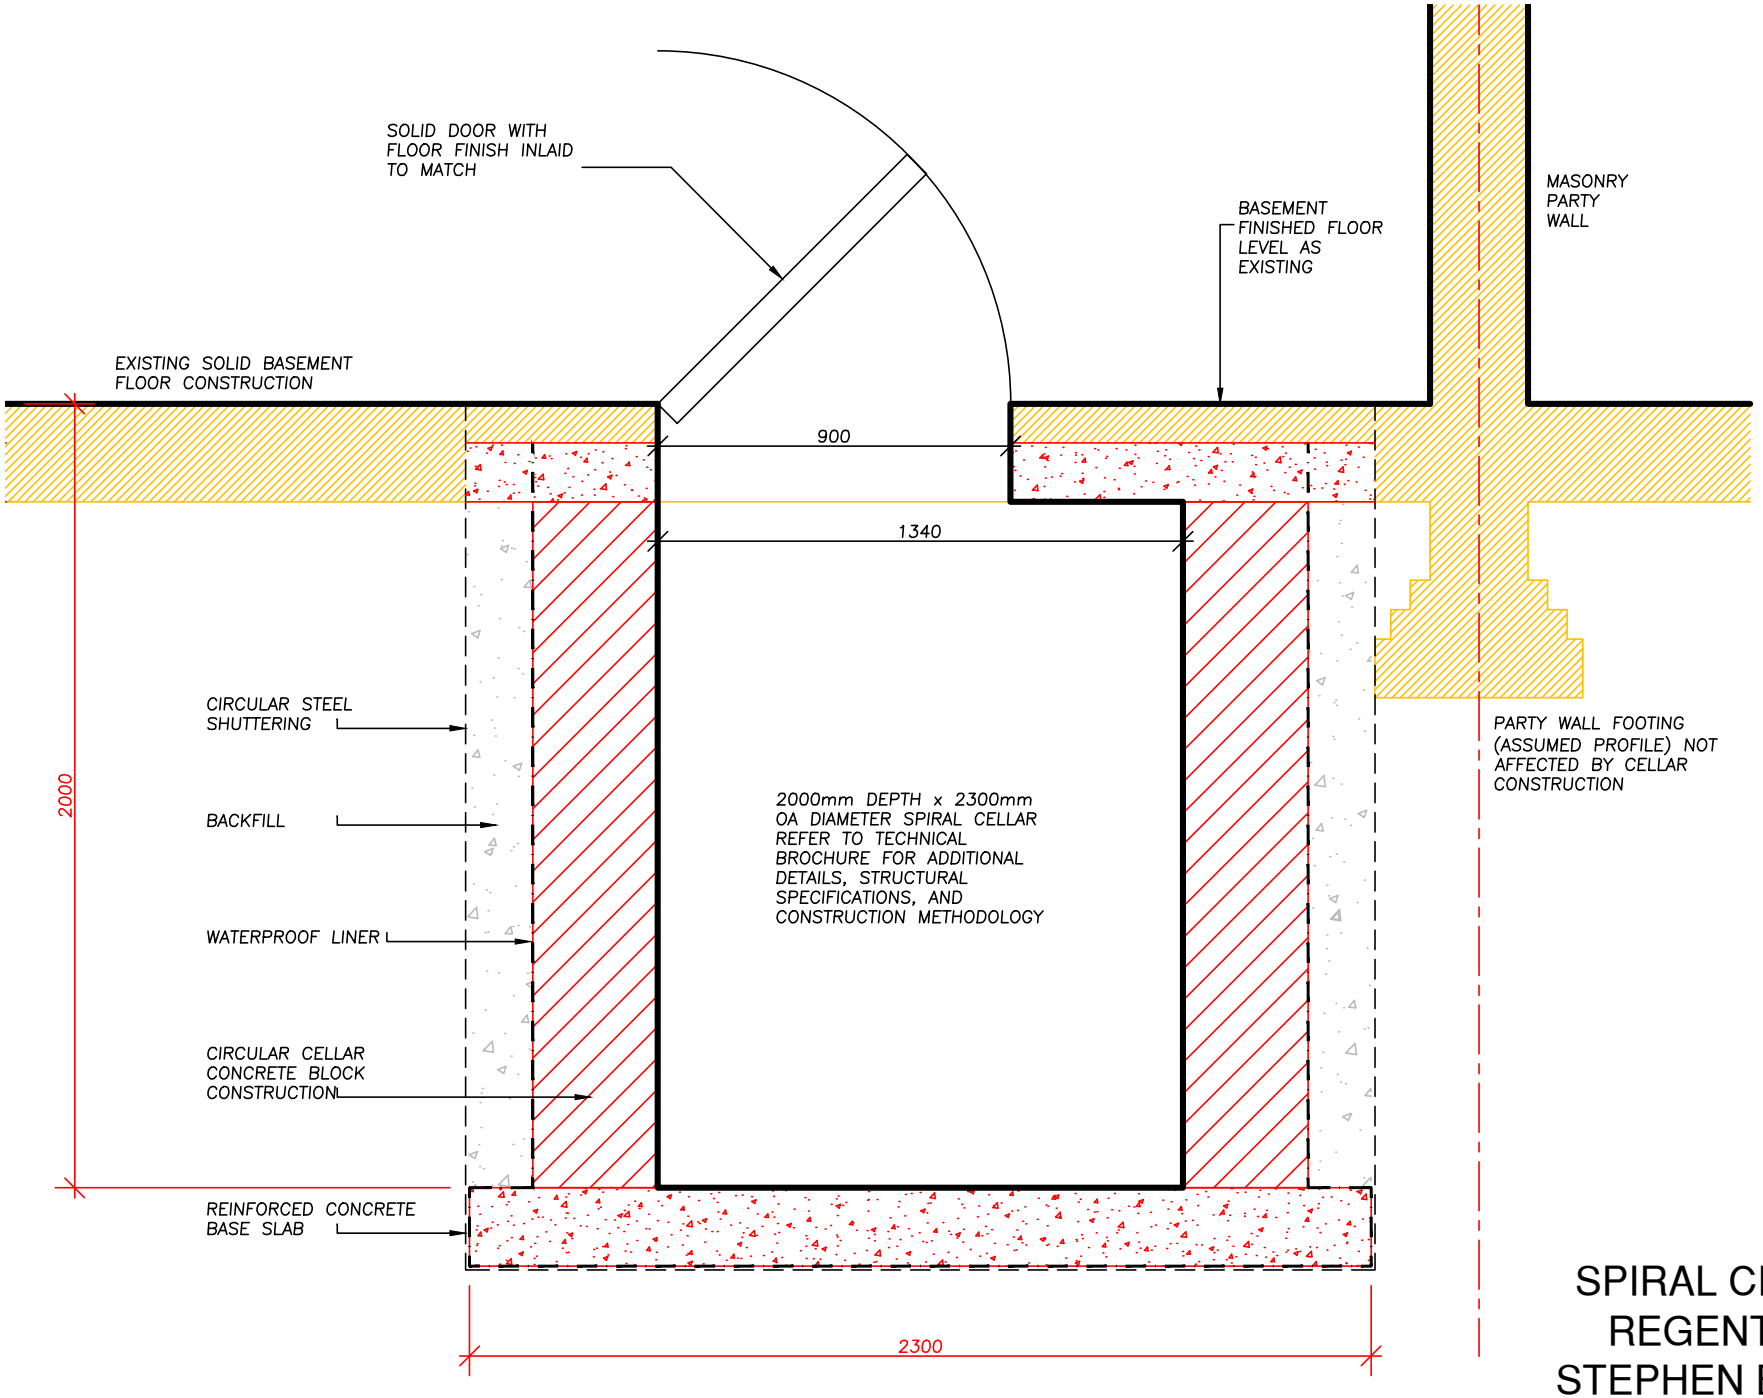

SECTION SC
SPIRAL CELLAR CONSTRUCTION
REGENTS PARK TERRACE NW1
STEPHEN BRANDES ARCHITECTS
1:20 @ A4
MAY 2017
575 LB 165

0 1 2 3m