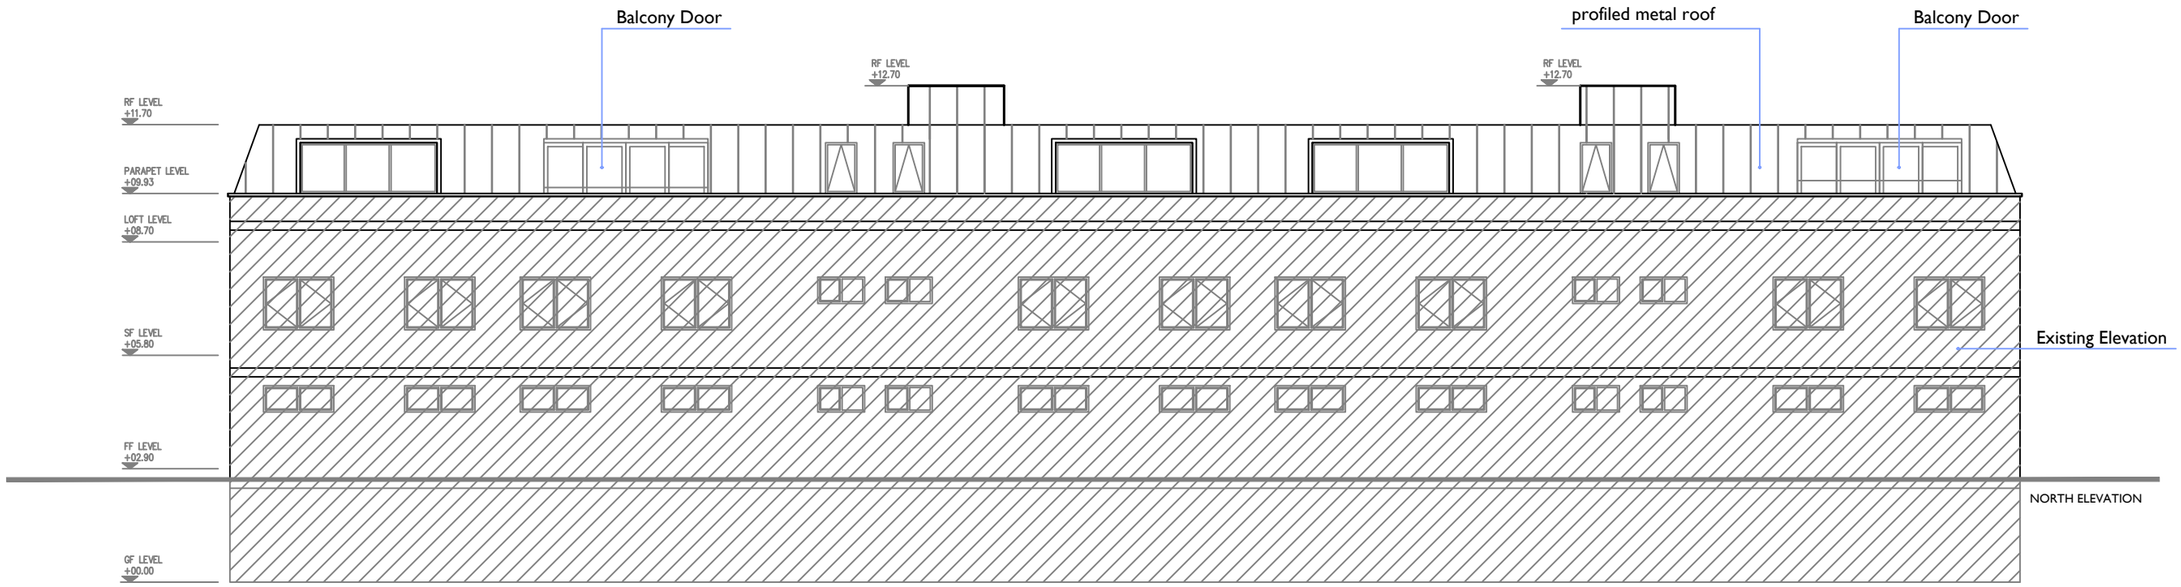

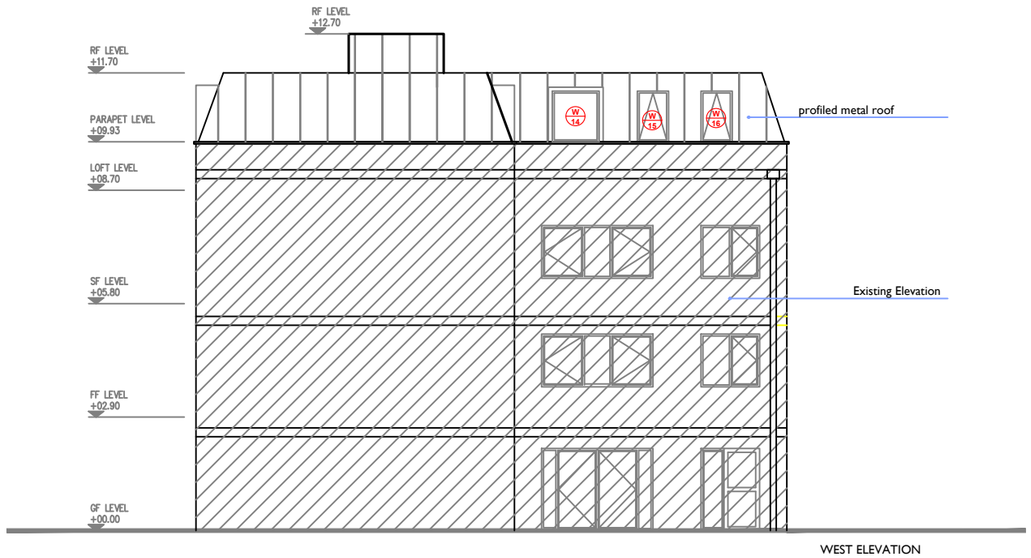

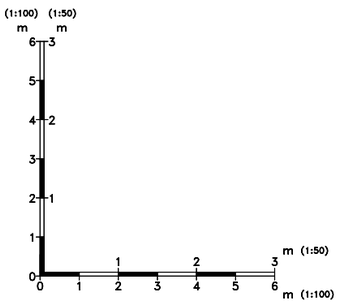

ROOMS&STUDIOS LONDON
Rooms and Studios London Ltd
73 Maygrove Road
London
NW6 2EG
T: 0207 625 3232 E: design@roomsandstudios.com

Client:
ROOMS & STUDIOS

Project:
Interlink House, 73 Maygorve Rd, NW6 2B6

Drawing:
NORTH ELEVATION
WEST ELEVATION

Date: March 2017	Scale: 1:70 @ A1
Drawing Number: Inter 73 -- 03- Elevation- Rev1	Drawn: Sam Salehi; Revision by Max Draciovas