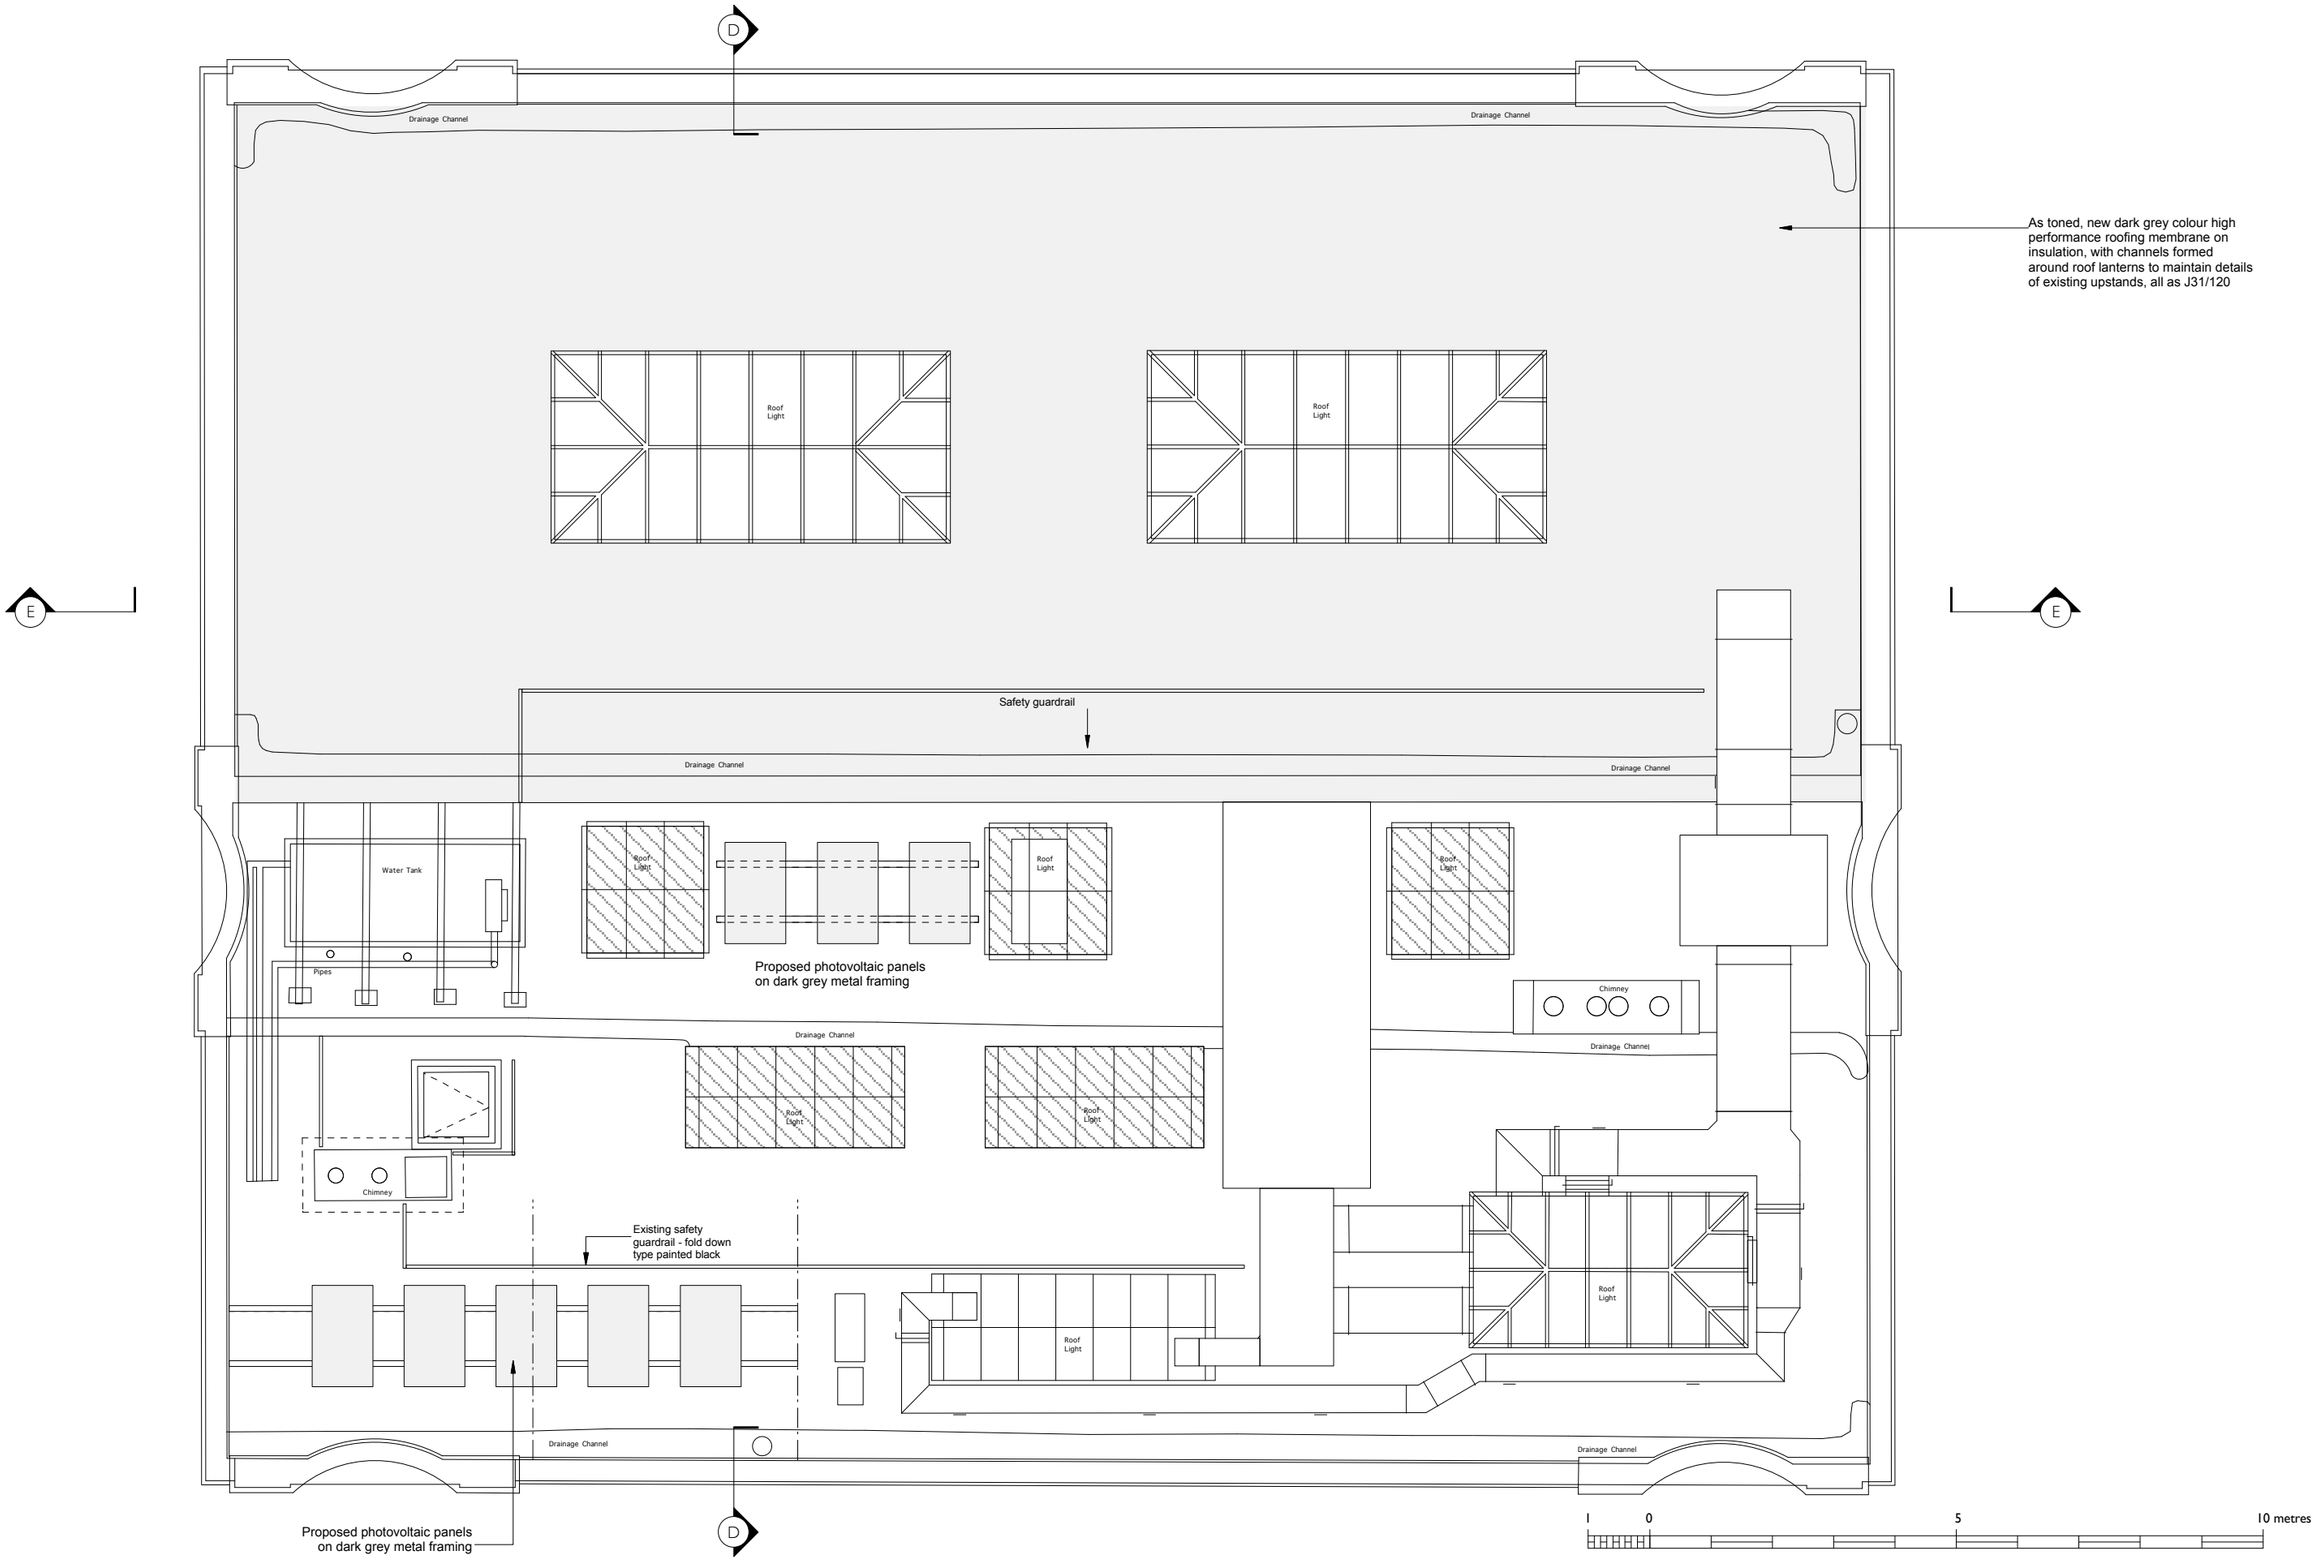

ed toovey architects

studio 401 royle building
31 wenlock road
london n1 7sh
07880 725763 / 020 3632 3776
edtoovey@yahoo.co.uk

Revisions:

PLANNING ISSUE

Rev : A 12/05/2017 Number and location of PV Panel array amended as agreed on site

- Do not scale for construction
- Always take site measurements to verify dimensions
- Refer to M&E Engineers drawings for all services

N

UCS Lodge

North Block Roof plan proposed Drwg No. 1117C / GA / 014 -A

December 2016 Scale 1:100 @ A3