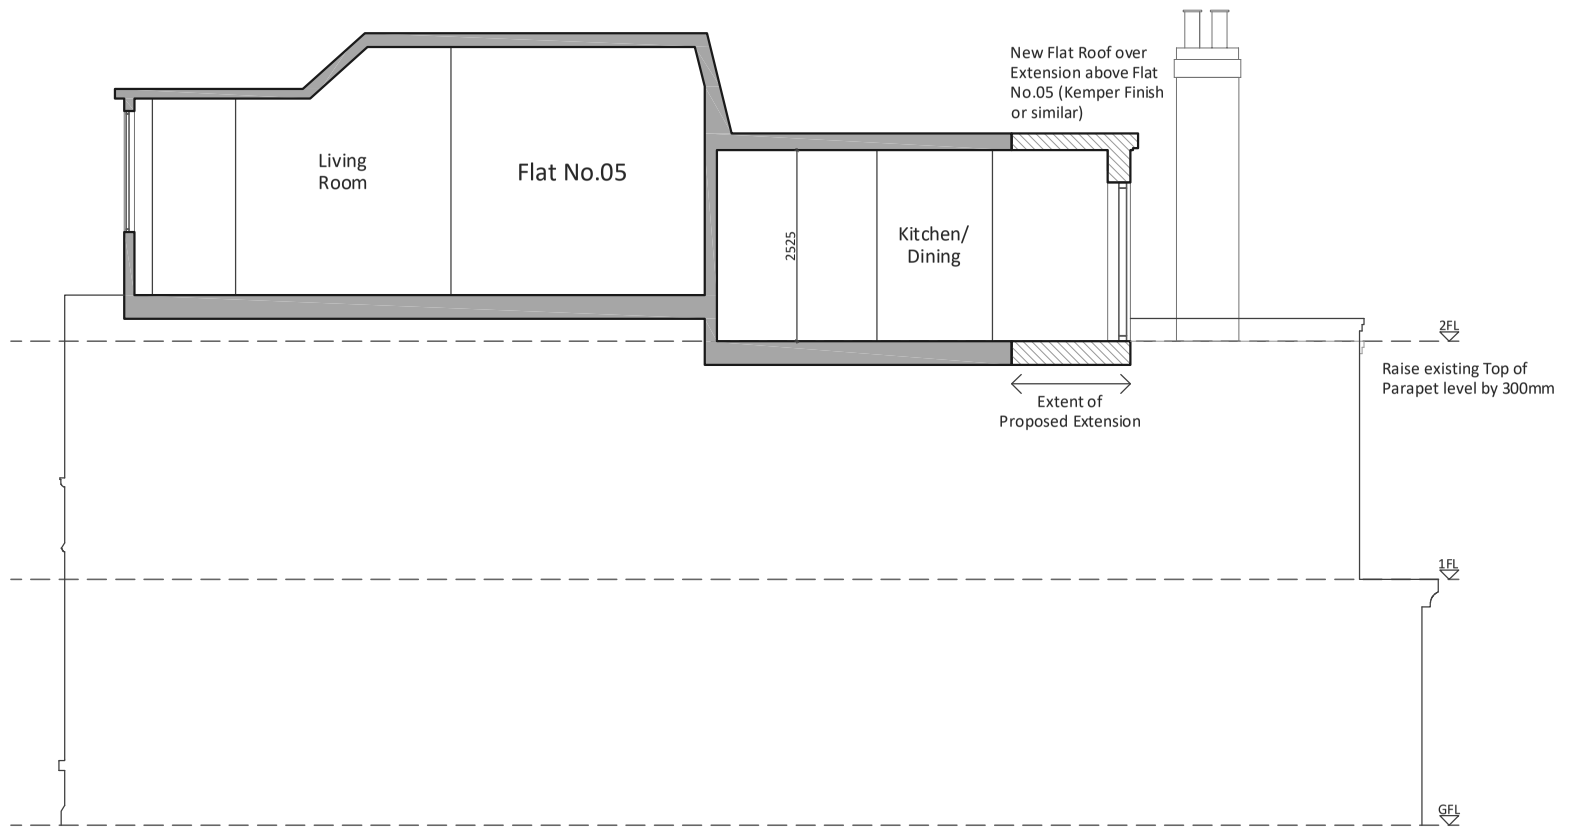

PROPOSED SECTION A-A - 1:100@A3

0 1m 2m 3m 4m 5m

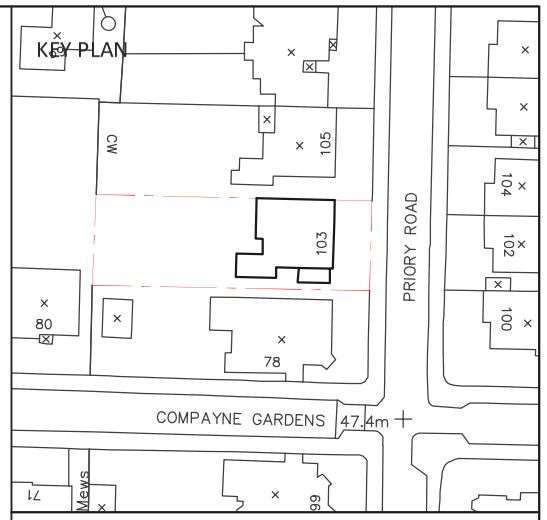

GENERAL NOTES

1. Do not scale this drawing for Construction purposes.
2. All dimensions in this dwg. are metric.
3. This drawing & all other drawings & schedules,specifications, details etc. relating to this project are copyright of **PMArchitects LTD.**
4. This drawing shall be read in strict conjunction with all other relevant architects' structural engineer's & services engineer's drawings, calculations, details & specifications.
5. The contractor shall check all dimensions & setting out information on this or other related drawings prior to placing work in hand. Any errors or discrepancies between documents shall be reported to the architect & seek clarification.
6. All proprietory products shall be used & fixed in strict accordance with manufacturers' printed recommendations, notes, specifications etc.
7. Only drawings stamped "ISSUED FOR CONSTRUCTION"s hall be used on site.

©PMArchitects Ltd

Rev. No.	Date	Description	Chk.
A	24/05/2017	Raise Top of Existing Parapet Level by 300mm	NP

Drawing Title
PROPOSED SECOND FLOOR REAR EXTENSION
SECTION A-A AS PROPOSED

Client
ERKIN YILDIZ [FLAT NO.05]

Job Title
103 PRIORY ROAD, WEST
HAMPSTEAD, LONDON NW6 3NN

Originator/Author
Chartered Architects
P O BOX 1034 WEMBLEY
MIDDLESEX HA0 9GY

Status: TOWN PLANNING
Scale: 1:100@A3
Drawn By: RS
Checked By: NP
Issue Date: 07.09.2016
Drawn Date: 07.09.2016

PM	A	Job Number: 103PR	Drwg No: 5256	Rev: A