EXISTING TIMBER WINDOWS TO BE REPAIRED

EXISTING TIMBER WINDOWS TO BE REPAIRED.

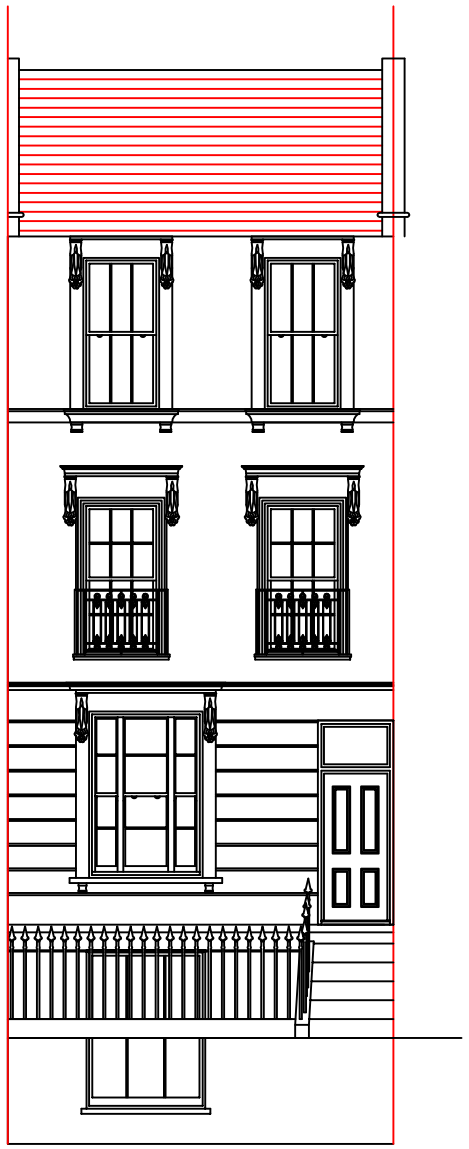

FRONT ELEVATION

EXISTING TIMBER WINDOWS TO BE REPLACED

64 Chalcot Road

65 Chalcot Road

EXISTING TIMBER WINDOWS TO BE REPLACED

EXISTING TIMBER WINDOWS TO BE REPLACED

EXISTING TIMBER WINDOWS TO BE REPLACED

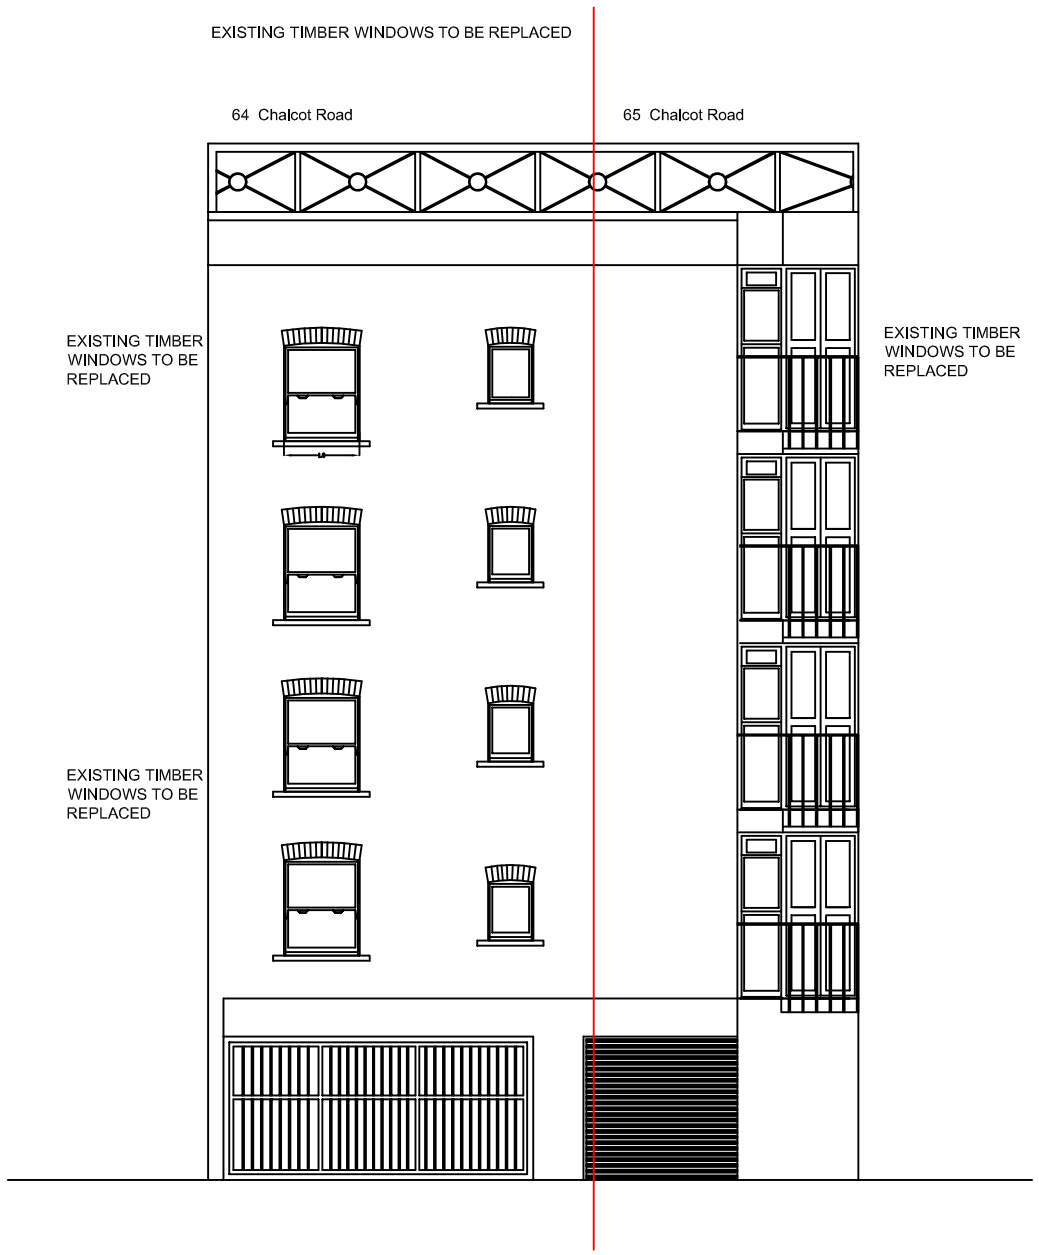

REAR ELEVATION

EXISTING TIMBER WINDOWS TO BE REPLACED

EXISTING TIMBER WINDOWS TO BE REPLACED

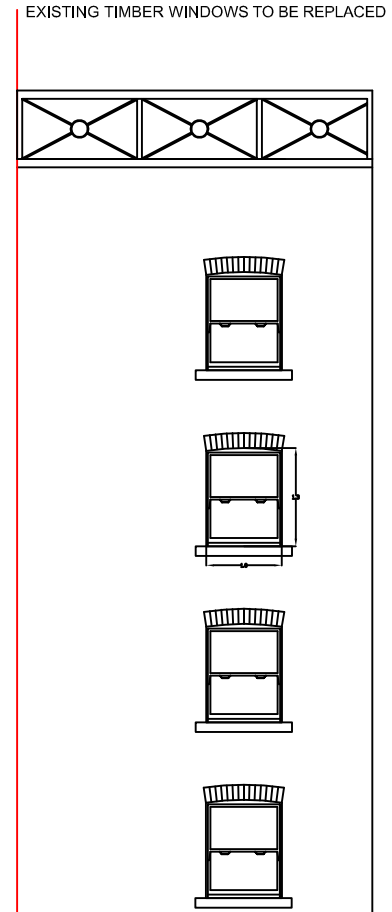

RIGHT SIDE ELEVATION

**Notes:**

**Rev 2 - Rear and side elevation glazing bars altered.**

**Rev 3 - Removal of secondary glazing detail.**

10 Meter

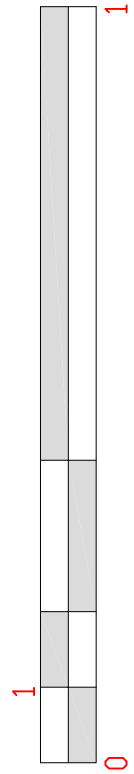

1:100

**WALKER MANAGEMENT**


**EMPLOYER'S AGENTS & PROJECT MANAGERS**
**LION HOUSE, 242 BALLARDS LANE**
**LONDON N12 0EP**
**TEL: 020 8446 5537**
**E-MAIL: INFO@WALKERMANAGMENT.CO.UK**


TITLE
EXISTING ELEVATIONS

PROJECT
64 Chalcot Road

CLIENT
**CIRCLE 33 HOUSING / KIER**

**SCALE: 1:100**
**CAD FILE: 3081**
**DATE: 13.03.17**
**DRAWN BY: SLP**
**CHECKED:**

| PROJECT NO. | DRAWING NO. | REVISION |
|---|---|---|
| 3081 | 3081/WM/02 | Rev 3 |