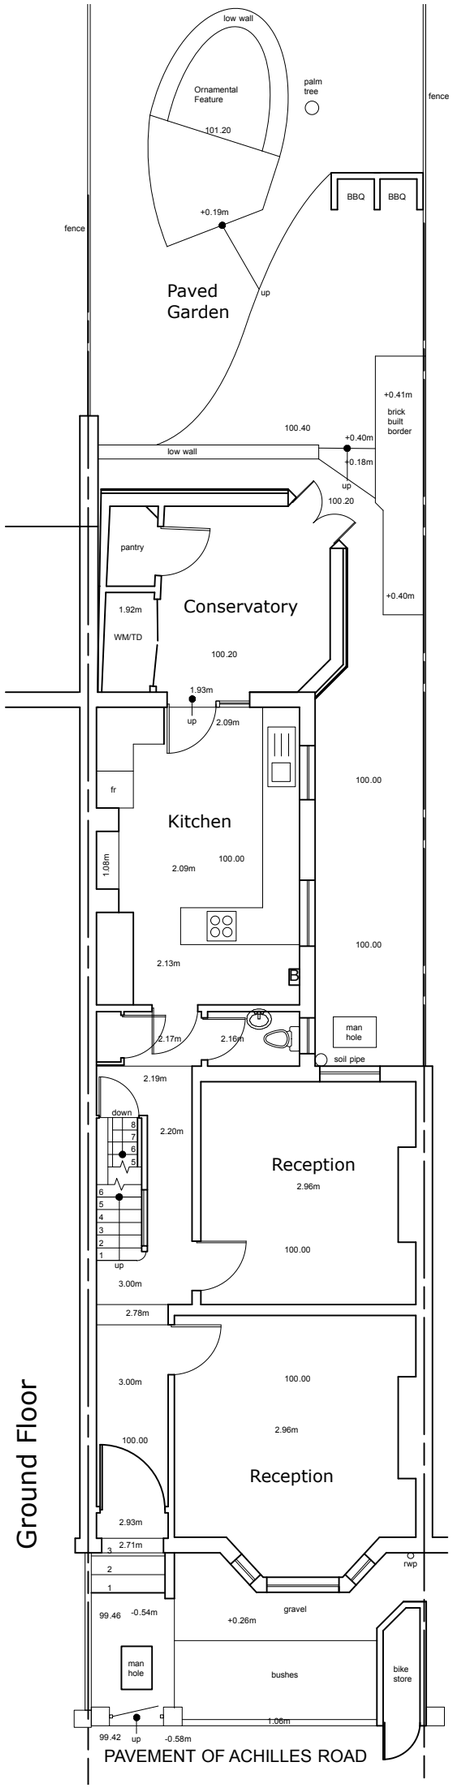

Ground Floor

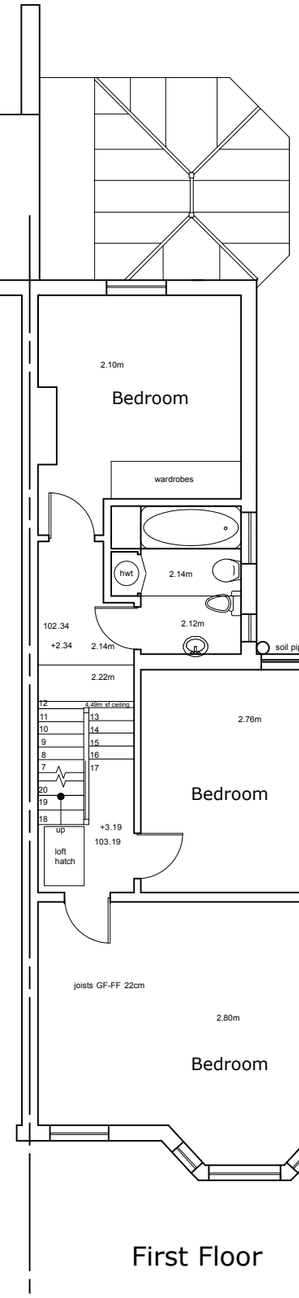

First Floor

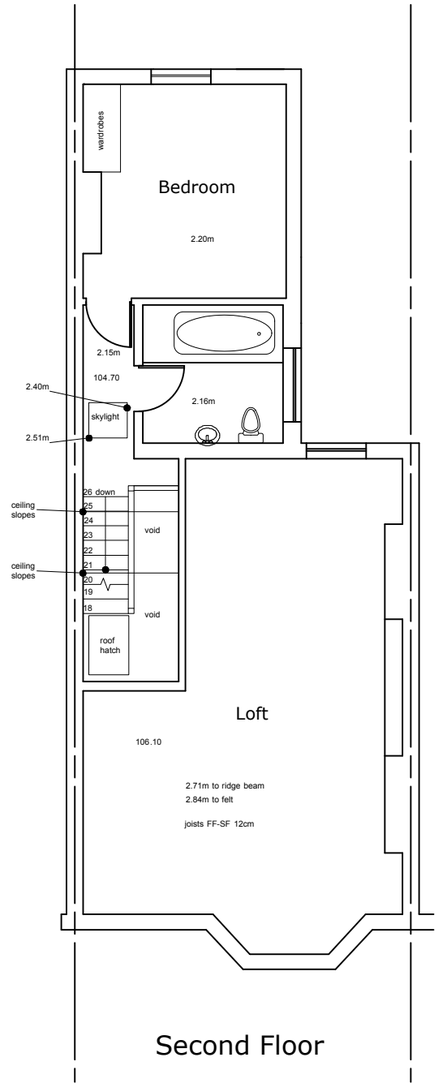

Second Floor

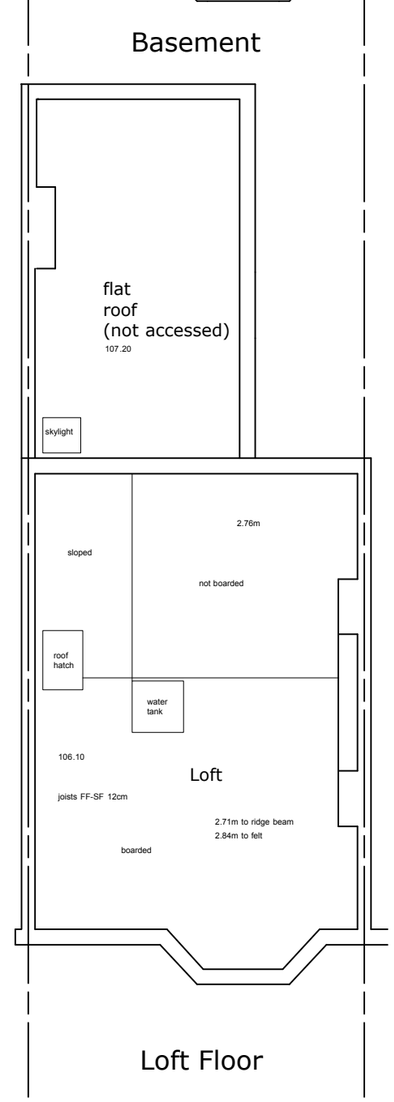

Loft Floor

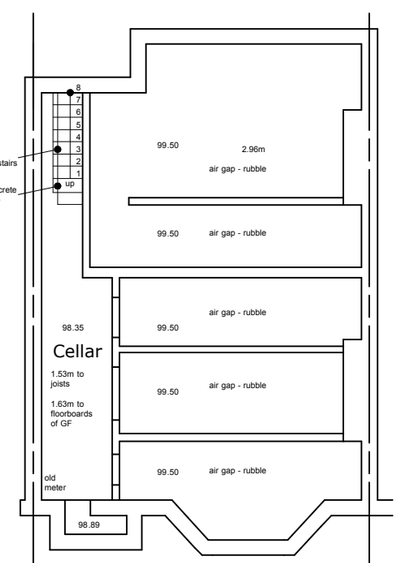

Basement

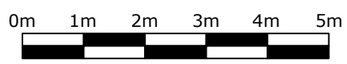

skyline design

11 telford close, london, se19 3ag t 020 8653 2822 e christina@skylinedesignltd.co.uk

job
20 Achilles Road,
London, NW6 1EA

drawing

EXISTING FLOORPLANS

scale
1:100 @ A3

date
25.04.17

no
475.100.PD.01

rev
/