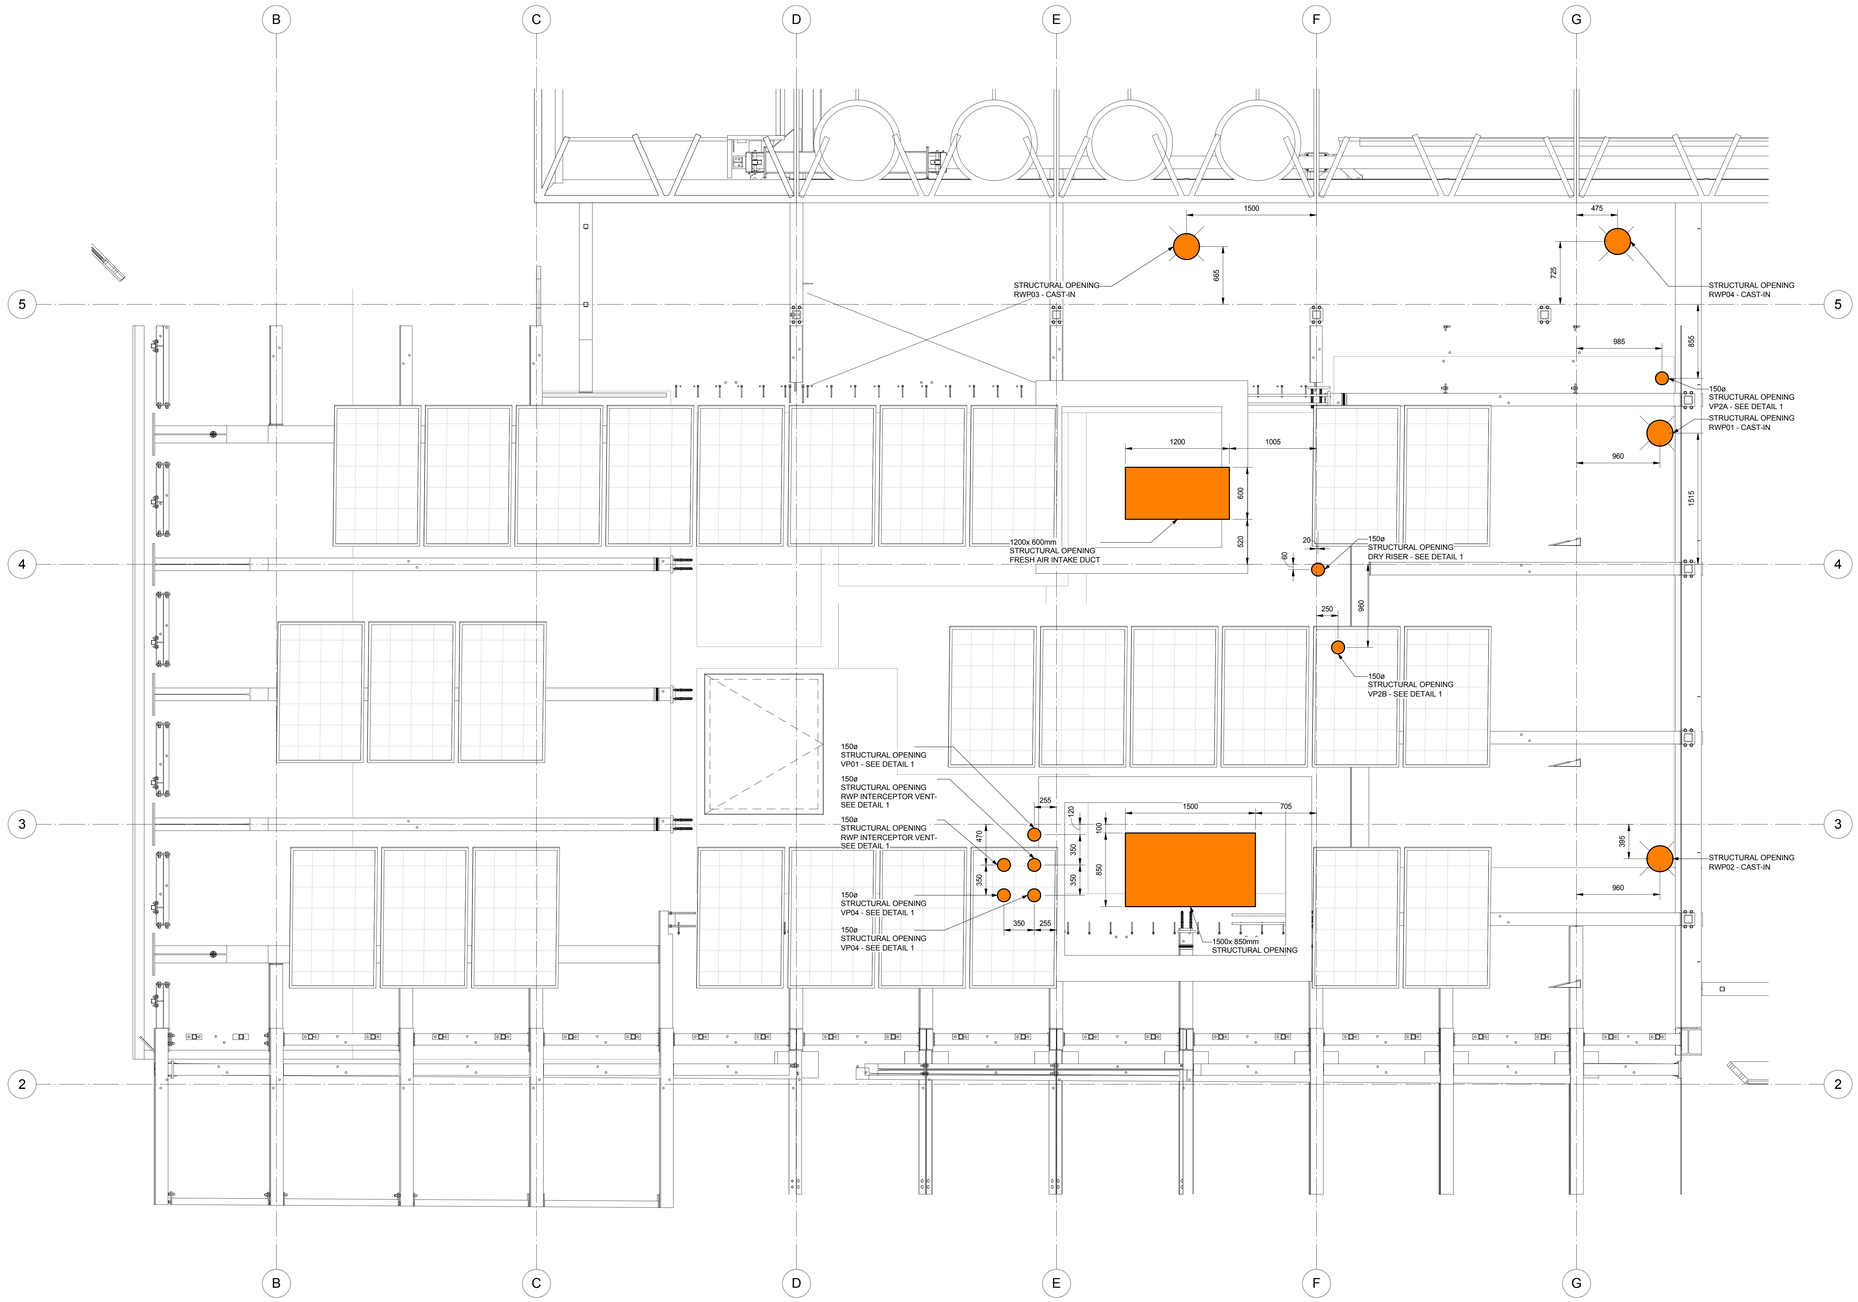

1 11 Level - Roof Builderswork Layout Sheet 1

1 : 25

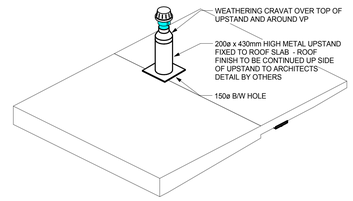

2 Roof Weathering Detail 1

DO NOT SCALE FROM THIS DRAWING.
ALL DIMENSIONS TO BE CHECKED ON SITE.

NOTES:

1. FOR SYMBOLS LEGEND AND ABBREVIATIONS REFER TO DRAWING BSE4654-M-58-0001

2. THIS DRAWING IS TO BE READ IN CONJUNCTION WITH THE ARCHITECTS AND STRUCTURAL ENGINEERS DRAWINGS AND WITH THE PROJECTS SCHEDULES AND SPECIFICATIONS.

3. THIS DRAWING IS TO BE READ IN CONJUNCTION WITH THE RELEVANT DETAILS AND SCHEMATICS.

rev	by	date	chkd	amendments
002	MW	17/01/17		ISSUED FOR CONSTRUCTION
001	MW	23/11/16	TO	ISSUED FOR INFORMATION
000	MW	11/11/16	TO	ISSUED FOR INFORMATION

key plan

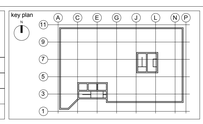

ARGENT

bam

Environmental Services
Design & Build
Feasibility Studies
3D Visualisation
Building Information Modeling

Services Engineering
Quantum
Griffiths Way
St Albans
Hertfordshire, AL1 2RD

T 01442 238300
F 01442 238301
W www.bam.co.uk

project
Kings Cross -R1

title
Roof Penetrations Builderswork
Layout Sheet 1

drawing status
CONSTRUCTION

contract no. LN0270		scale 1 : 25 @ A0	
client ref		date 08/11/16	
drawn by MW		checked by TO	
drawing no. BSE4654	Z	60-4RF2	rev 002