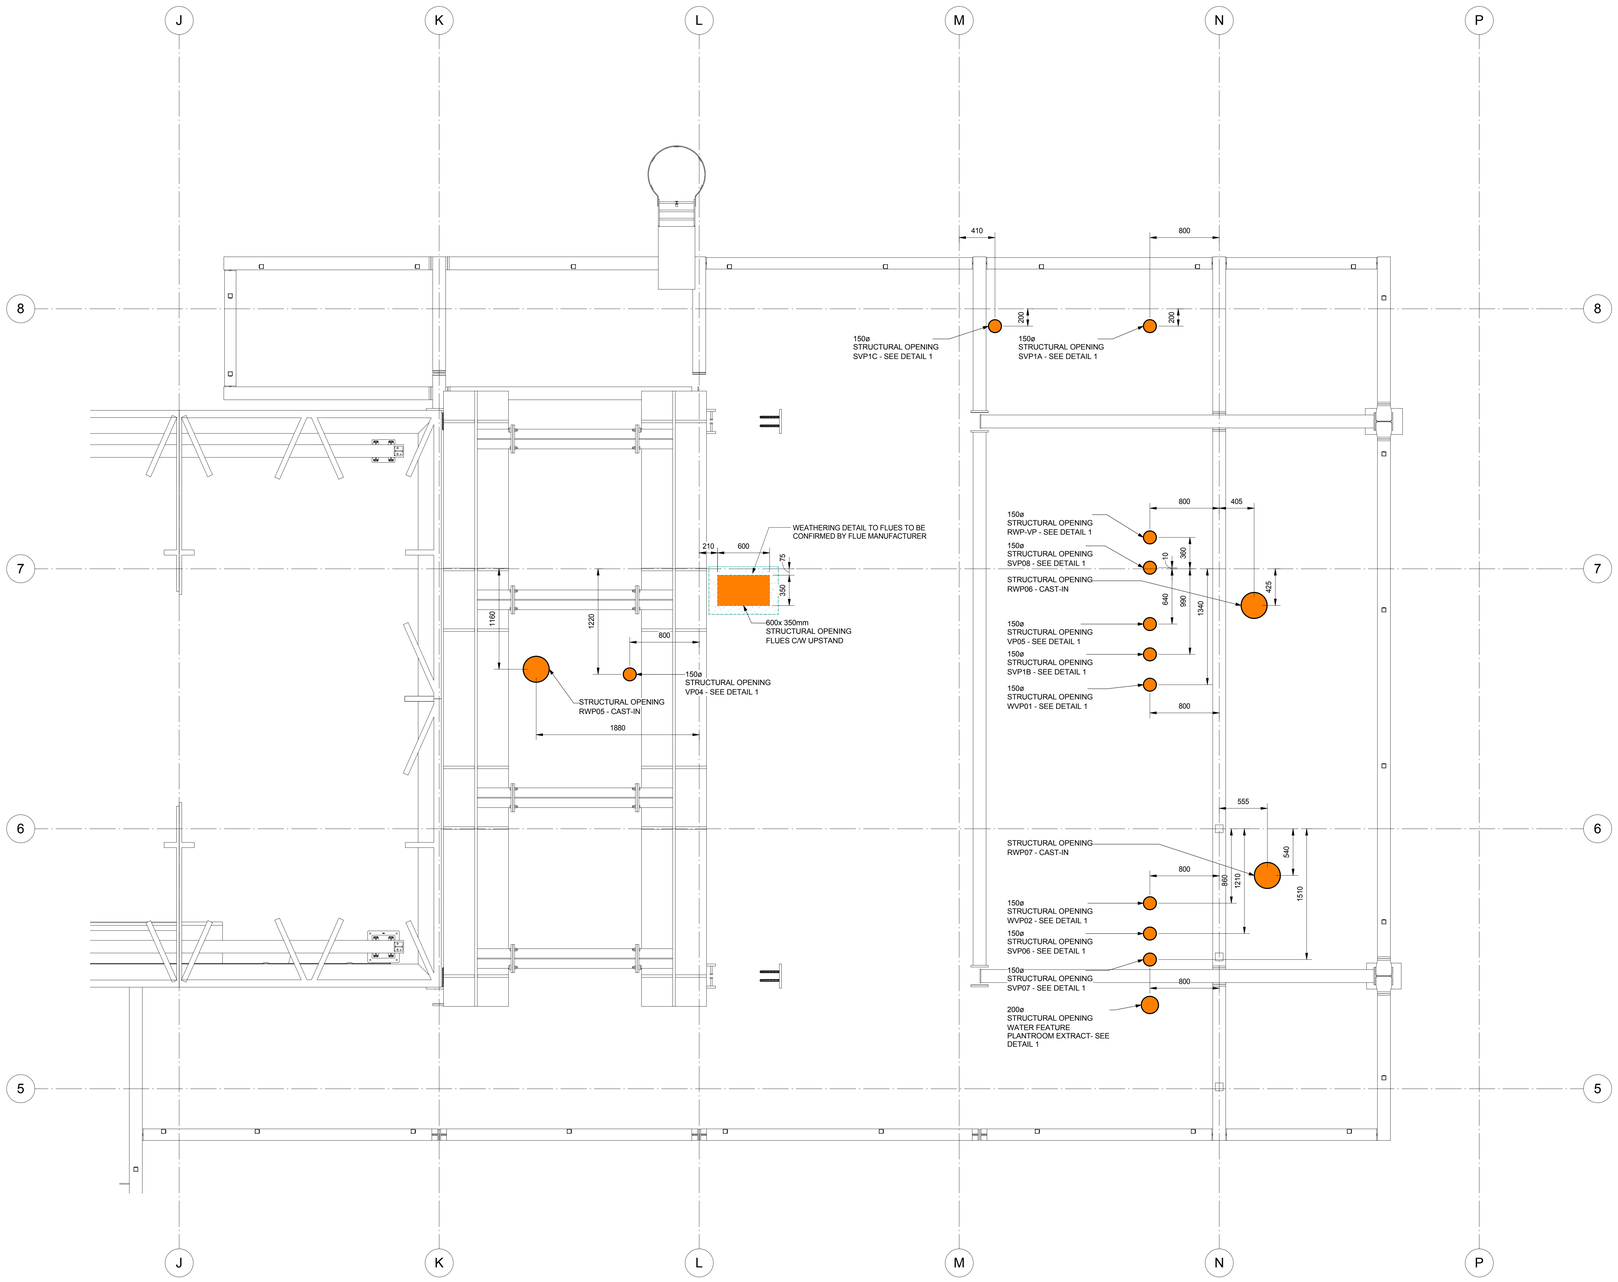

1 11 Level - Roof Builderswork Layout Sheet 2

1 : 25

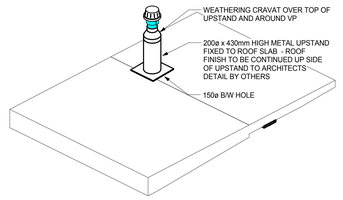

2 Weathering Detail 1

DO NOT SCALE FROM THIS DRAWING.
ALL DIMENSIONS TO BE CHECKED ON SITE.

NOTES:

1. FOR SYMBOLS LEGEND AND ABBREVIATIONS REFER TO DRAWING BSE4654-M-58-0001
2. THIS DRAWING IS TO BE READ IN CONJUNCTION WITH THE ARCHITECTS AND STRUCTURAL ENGINEERS DRAWINGS AND WITH THE PROJECTS SCHEDULES AND SPECIFICATIONS.
3. THIS DRAWING IS TO BE READ IN CONJUNCTION WITH THE RELEVANT DETAILS AND SCHEMATICS.

rev	by	date	chkd	amendments
002	MW	17/01/17		ISSUED FOR CONSTRUCTION
001	MW	29/11/16	TO	ISSUED FOR INFORMATION
000	MW	11/11/16	TO	ISSUED FOR INFORMATION

key plan

ARGENT

bam
Services Engineering
Centrum
Griffins Way
St Albans
Hertfordshire, AL1 2RD
T 01442 238300
F 01442 238321
W www.bam.co.uk
Environmental Services
Cost Planning
Feasibility Studies
3D Visualisation
Building Information Modelling

project
Kings Cross -R1

title
Roof Penetrations Builderswork
Layout Sheet 2

drawing status: CONSTRUCTION

contract no. LN0270	scale 1 : 25 @ A0
client ref.	date 08/11/16
drawn by MW	checked by TO
drawing no. BSE4654 Z 60-4RF3	rev 002