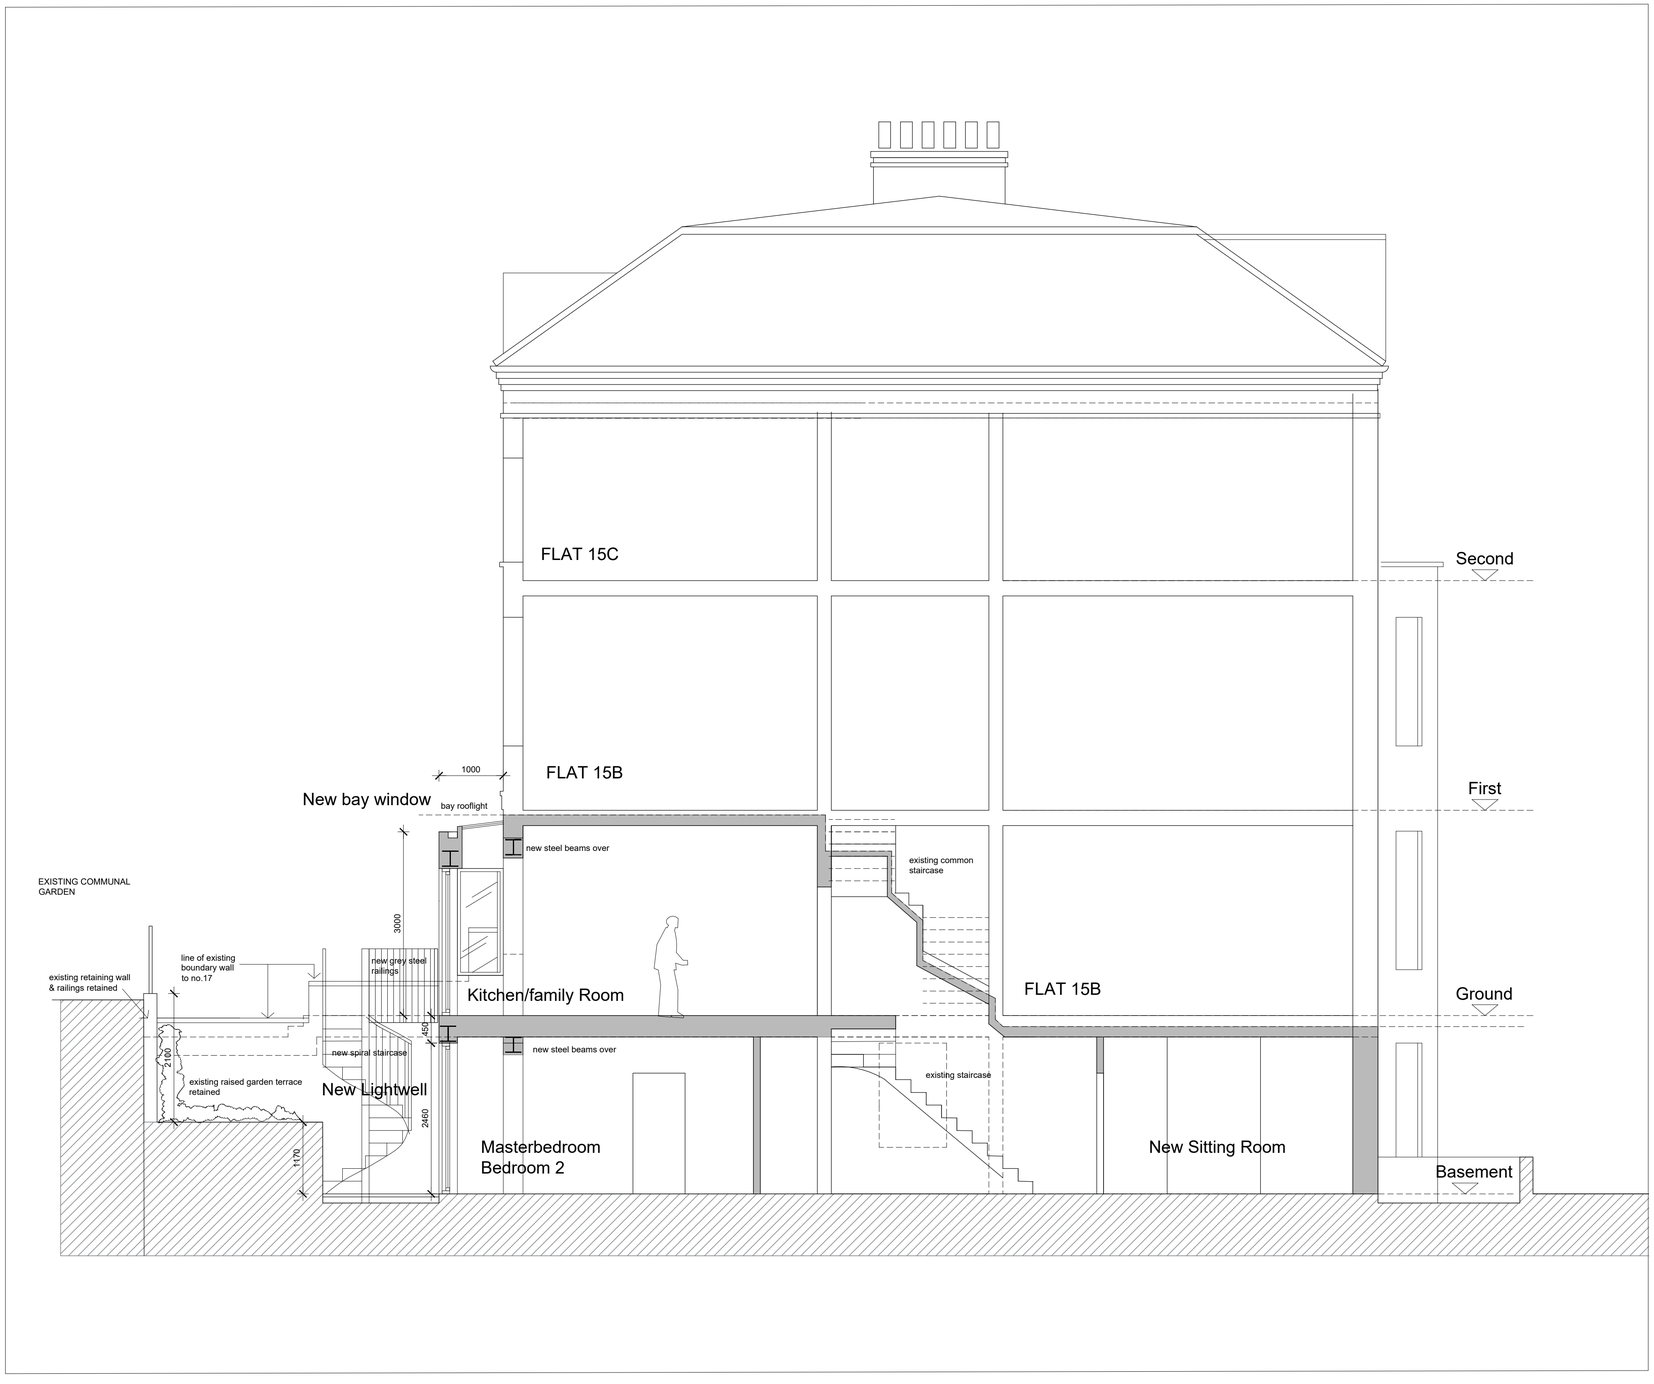

Proposed Section AA

D01 29.05.17 Revised Planning Aplication FB

Rev.	Date	Comment	By

Do not scale from this drawing
All dimensions are to be checked on site
Any discrepancies are to be reported immediately to the Architect or Main Contractor

COPYRIGHT © 2004
ALL RIGHTS DESCRIBED IN THE CHAPTER IV OF THE COPYRIGHT DESIGN AND PATENTS ACT 1988, HAVE BEEN GENERALLY ASSERTED

Client
John & Morwenna Lawson
15a, Well Walk
Hampstead, London NW3 1BY

Project
Apartment Alteration/Extension
15a Well Walk, London NW3 1BY

Drawing
SECTION AA
PROPOSALS retaining existing raised terrace

Project No.	Drawing No.	Issue	Status
JL2011	1013	D01	P

Scale	Date	Drawn By	Checked By
1:50 @ A1	APR 2017	FB	FB

Francis Birch Architect
Francis Birch Dipl Arch RIBA Architect
11, North Hill Avenue, Highgate, London N6 4RJ
T + F: +44 (020) 8342 8602
M: +44 (0) 7432 553 861
E: f.birch123@gmail.com