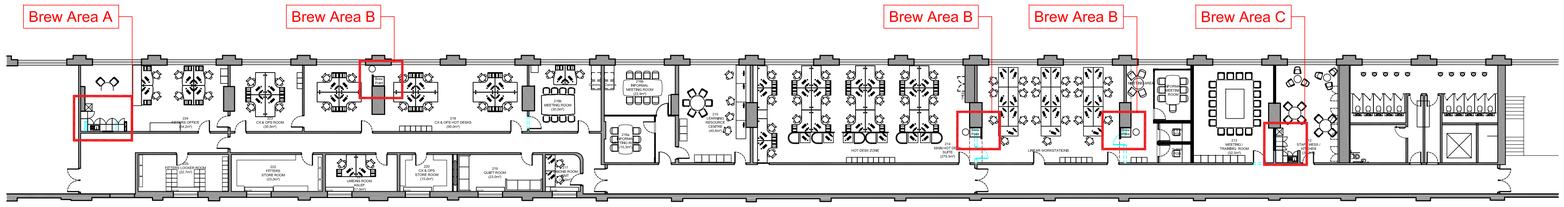

EASTERN RANGE SECOND FLOOR GA PLAN OVERVIEW

Scale 1 : 250

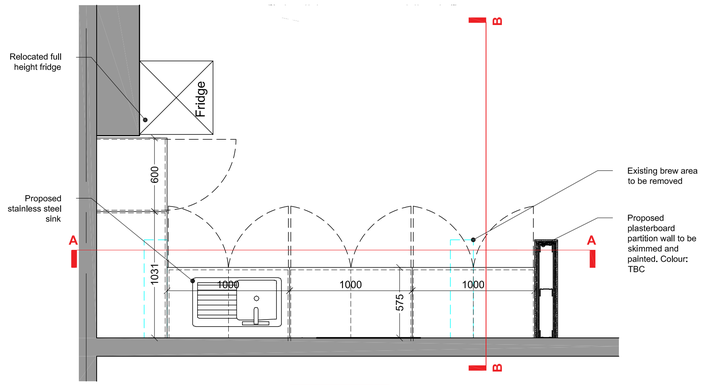

PROPOSED BREW AREA A GA PLAN

Scale 1 : 25

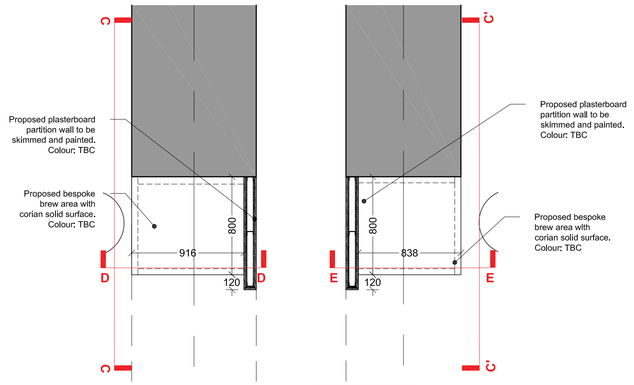

PROPOSED BREW AREA B GA PLAN

Scale 1 : 25

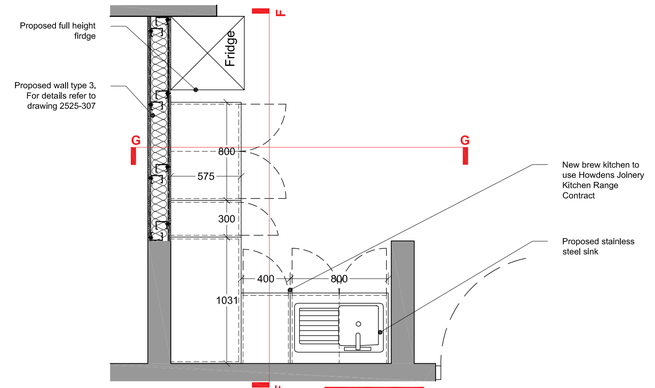

PROPOSED BREW AREA C GA PLAN

Scale 1 : 25

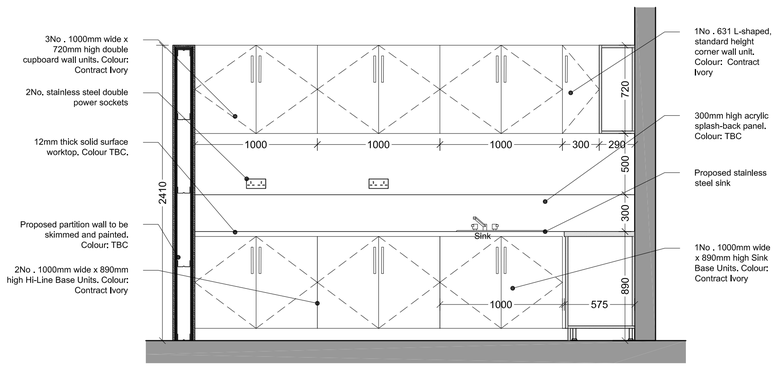

PROPOSED BREW AREA A SECTION AA

Scale 1 : 25

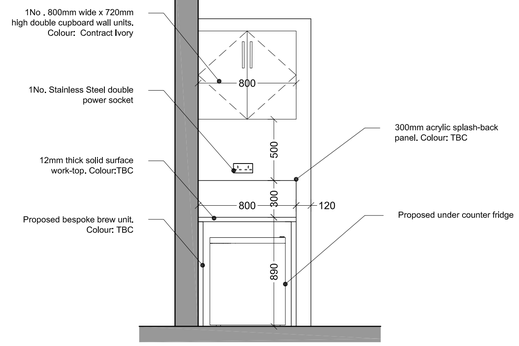

PROPOSED BREW AREA B SECTION CC

Scale 1 : 25

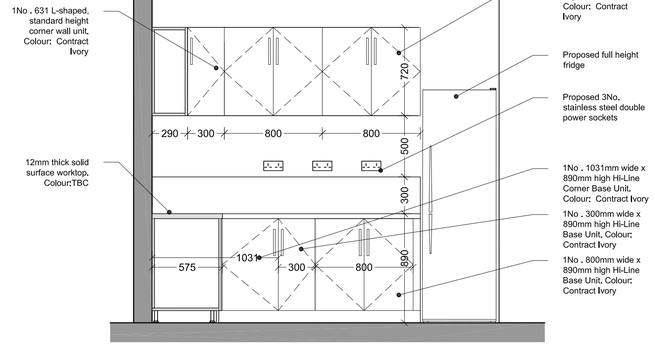

PROPOSED BREW AREA C SECTION FF

Scale 1 : 25

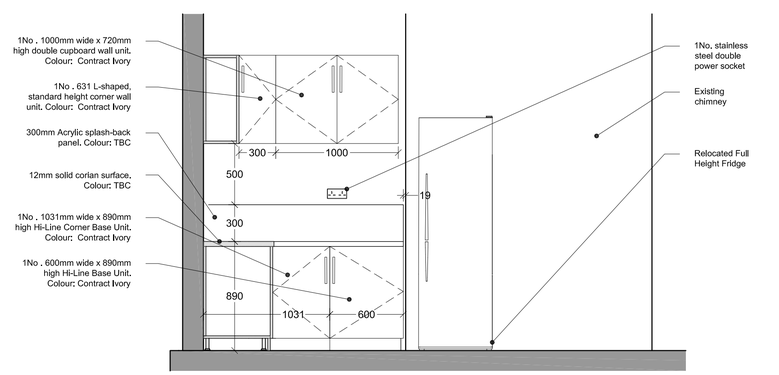

PROPOSED BREW AREA A SECTION BB

Scale 1 : 25

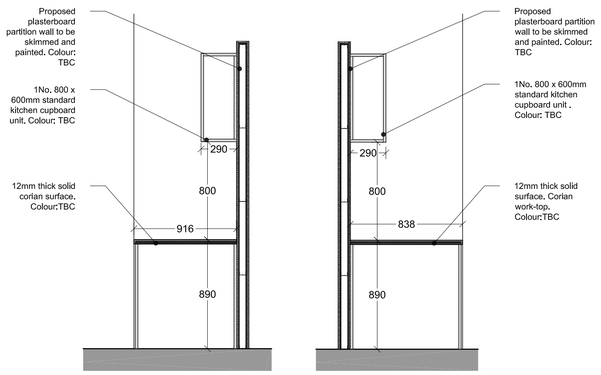

PROPOSED BREW AREA B SECTION DD

Scale 1 : 25

PROPOSED BREW AREA B SECTION EE

Scale 1 : 25

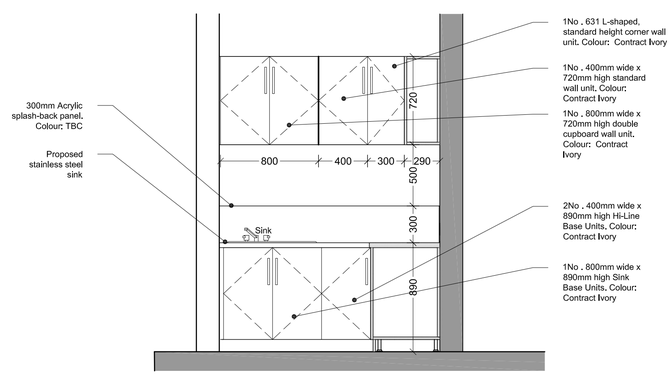

PROPOSED BREW AREA C SECTION GG

Scale 1 : 25

©

DO NOT SCALE. Use figured dimensions only. Contractor is to check all dimensions before commencement of works. This drawing is copyright. This data to be used as xref file only - not as live data. This drawing must only be used for the purpose for which it is supplied.

All Kitchen Units to be from Howdens Contract Range

NOTES:

Eastern range existing plan based on scanned PDF plans provided by VTEC and undertaken initial baseline survey. All stated areas are taken from Accommodation schedule provided by VTEC.

no.	date	by	revision details	Ckd	App
/	22/02/17	MP	FOR LISTED BUILDING CONSENT	AF	RS

STRALA architects

Studio 103
The Courtyard Royal Mills
Ancoats Manchester M4 5BA

Tel: 0161 236 5866
Fax: 0161 236 5884
E: office@strzarch.co.uk

client

Virgin trains

NETWORK RAIL TECHNICAL APPROVAL AUTHORISED FOR ISSUE:
DESIGNER.....
CHECKER.....
AUTHORISER (CRE).....
DATE.....

APPROVED FOR FORM (NOT APPLICABLE)
CEM.....
DATE.....

project

LONDON KING'S CROSS TRAIN STATION
VTEC ACCOMMODATION PLANS

drawing status

FOR LISTED BUILDING CONSENT

drawing title

EASTERN RANGE
SECOND FLOOR
PROPOSED BREW POINT
DETAILS

drawn by	date	checked by	date
ED	20/02/17	AF	22/02/17
CRE Approved by	date	CEM Reviewed by	date
RS	22/02/17		

Network Rail dwg no.	revision no.	sht no.
	/	1 of 1

consultant dwg no.	scale	sht size
2525-504	1:25	A1