ALL DIMENSIONS TO BE CHECKED ON SITE AND ANY DISCREPANCIES AND ADJUSTMENTS TO BE NOTED
AND PASSED TO THE CONTRACT ADMINISTRATOR FOR FURTHER INSTRUCTIONS. IF IN DOUBT ASK.

FILENAME : /USERS/DEHELON/DOCUMENTS/WMPC/JOBS/10973 - BAIRD HOUSE/DRAWINGS/10973.02 - EXISTING & PROPOSED LAYOUT.DWG | PLOTTED BY : DHILLON | PLOTTED DATE : Wednesday, June 07, 2017 12:42:44 pm

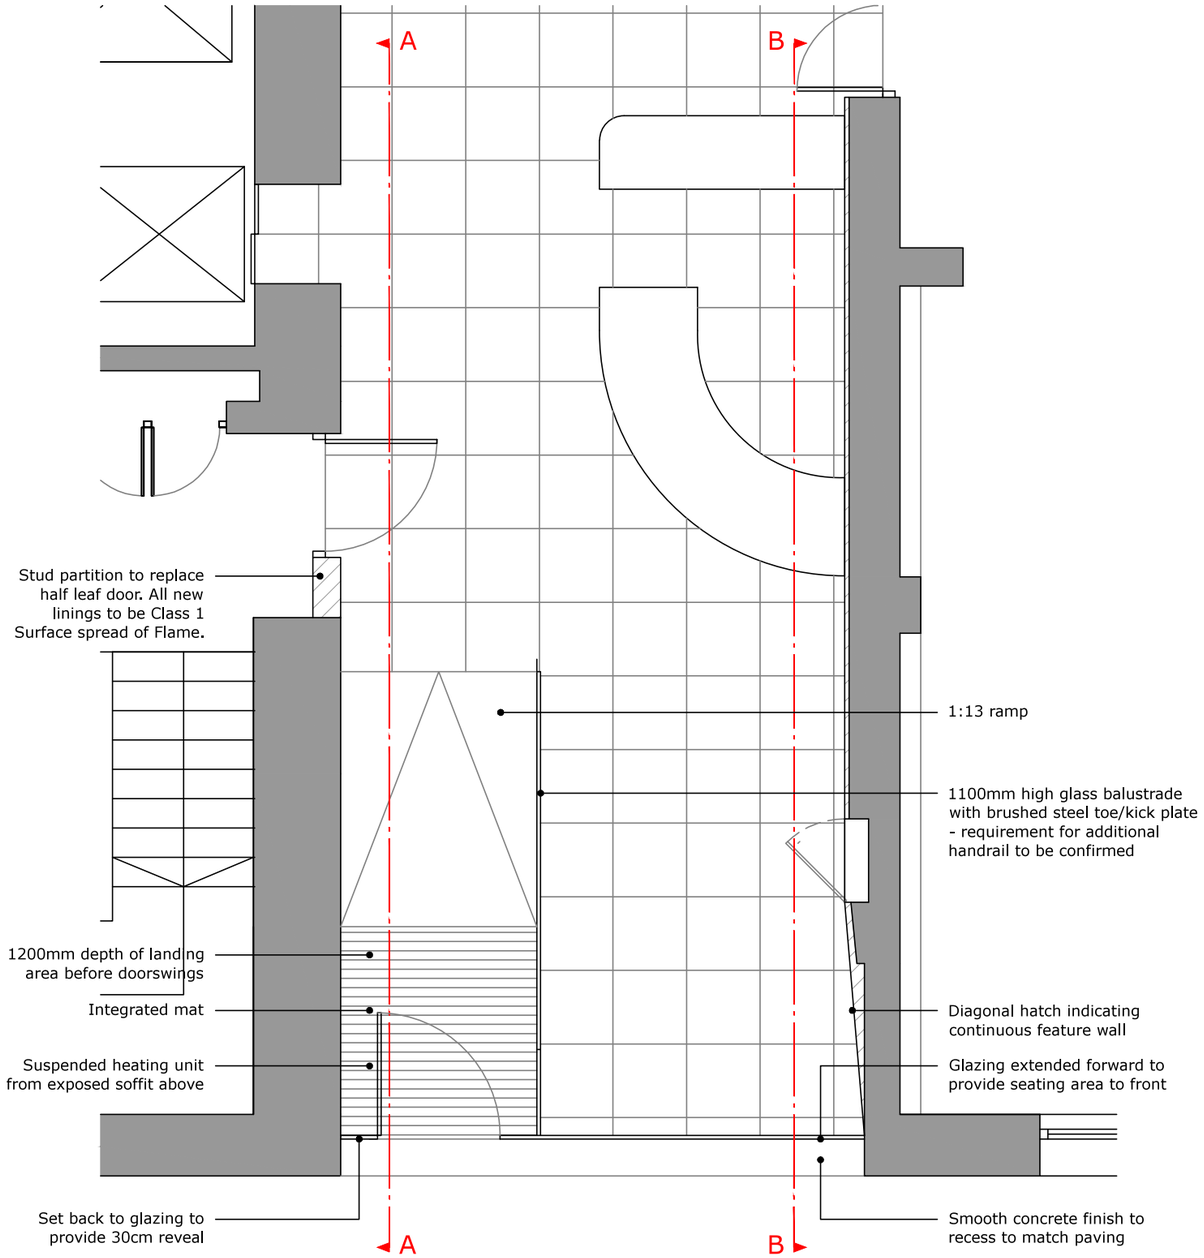

PROPOSED ENTRANCE PLAN
SCALE: 1:50

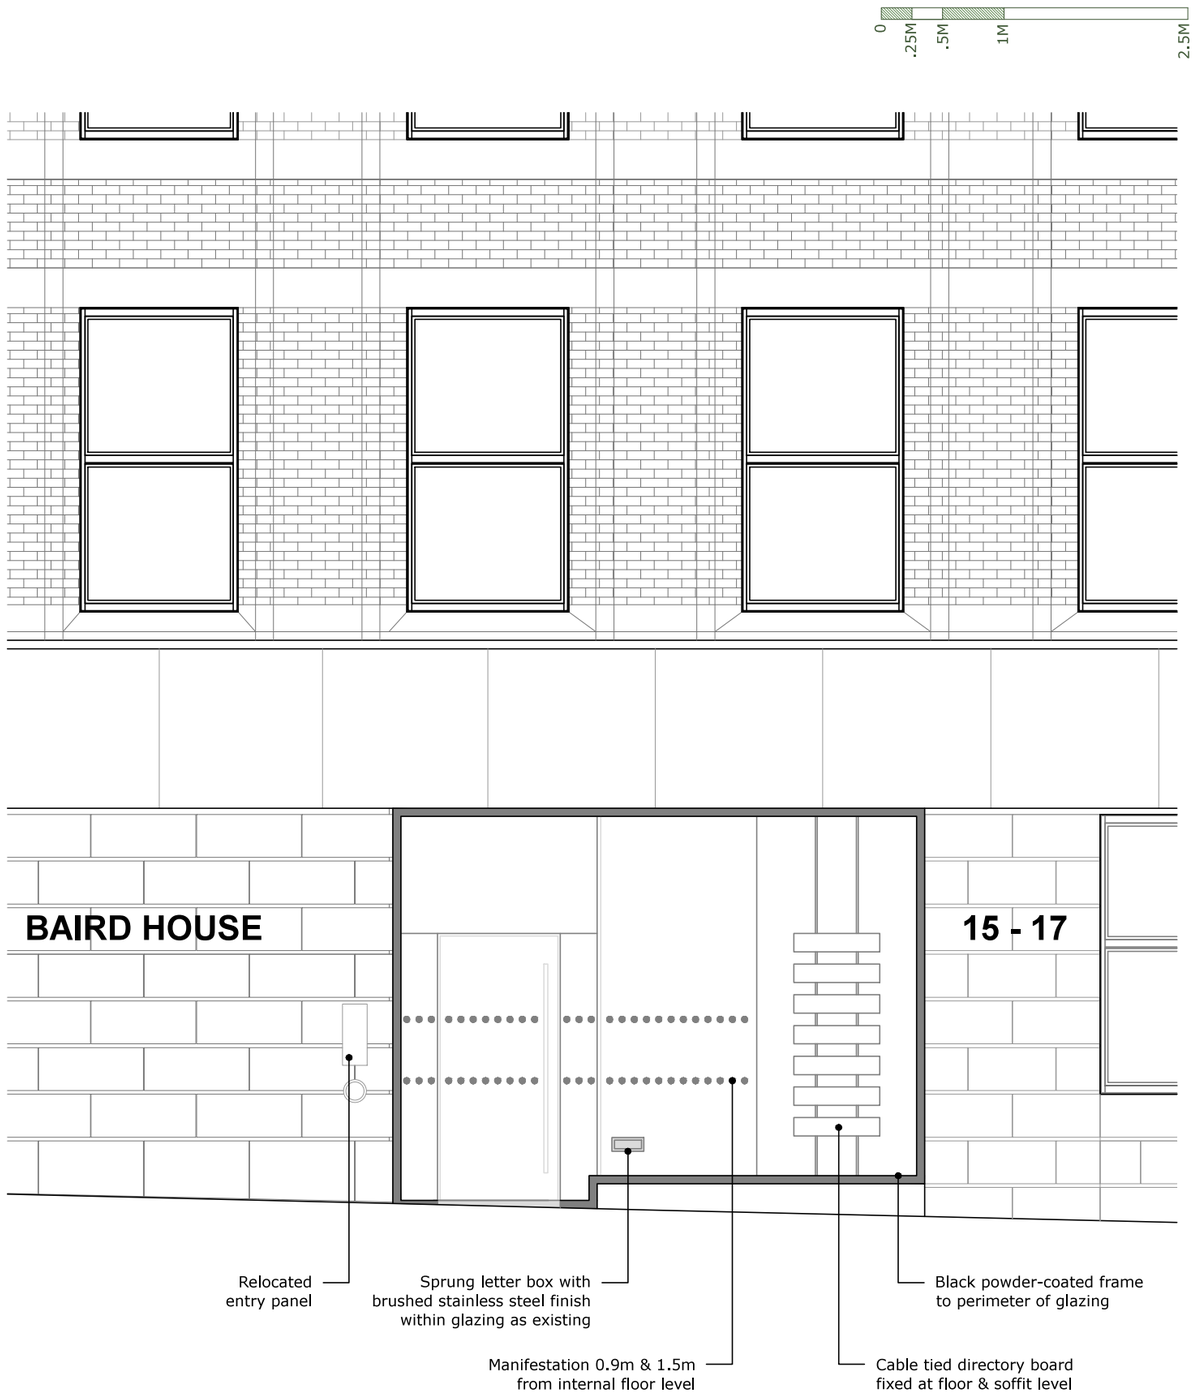

PROPOSED FRONT ELEVATION
SCALE: 1:50

WILLIAM MARTIN
PROPERTY AND CONSTRUCTION CONSULTANTS

T 020 7378 5800
F 020 7357 6128
E mail@william-martin.co.uk
W www.william-martin.co.uk

WILLIAM MARTIN
75 KING WILLIAM ST
LONDON
EC4N 7BE

JOB TITLE: BAIRD HOUSE
15-17 ST. CROSS STREET

CLIENT: ST. ANSELM PROPERTY MANAGEMENT LIMITED

DWG TITLE: PROPOSED ENTRANCE PLAN & ELEVATION

SCALE	DATE	CHECK	DRAWN	DATE	REVISION	Rev.No.	REV.	DWG NO.
1:50@A3	FEB 2017	SR	JD	07/06/2017	Glazing recessed	A	A	10973.04

© COPYRIGHT William Martin Property Consultants Limited - 7059387